Plan View

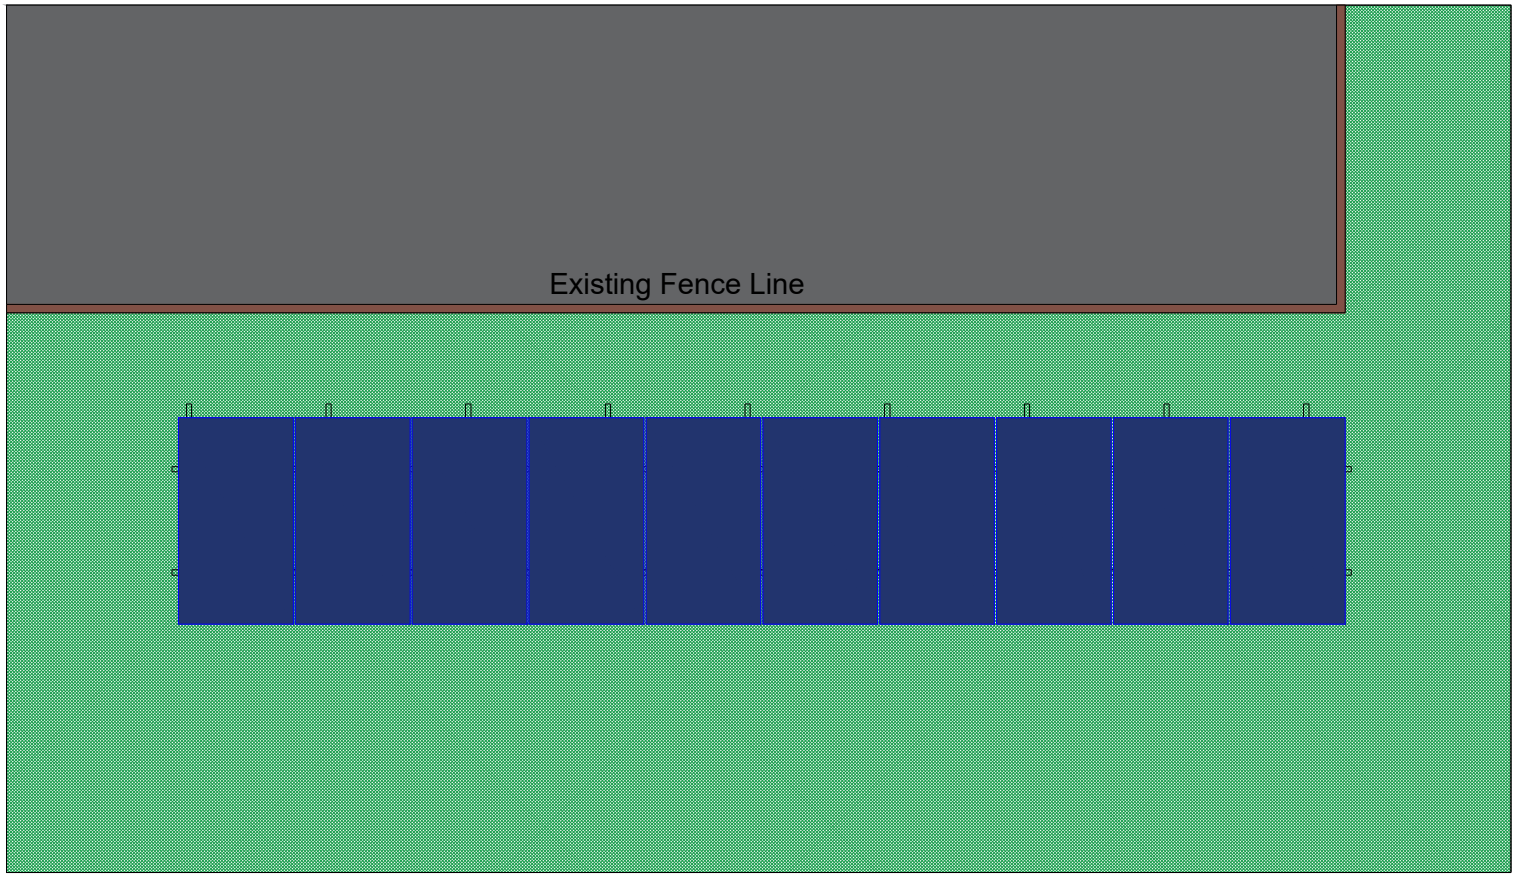

East View

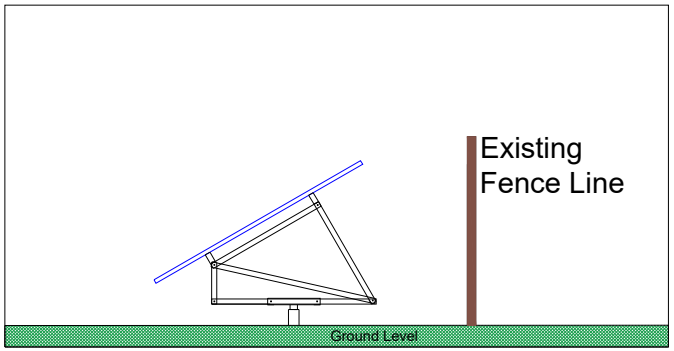

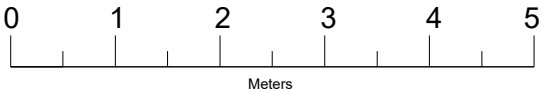

Notes:

REV.	DATE	DESCRIPTION
A	02/04	

THE STELLA GROUP
End To End Delivery

Designer Address
The Stella GroupThe Warehouse
Hopton New Road, MirfieldWF14 8NF

Client:
Tanya Lobley

Consultant:
Tony Sykes

Address:
377b Halifax Road

Drawing Title:
EN-ST-150-01-A

Scale		Sheet No. 11	
Drawn by: Bradley Morse	Checked by: Tony Sykes	Approved by: T. S	Date: 02/04/2025
Issue Planning			Revision A