roof tiling to new dormer to match existing

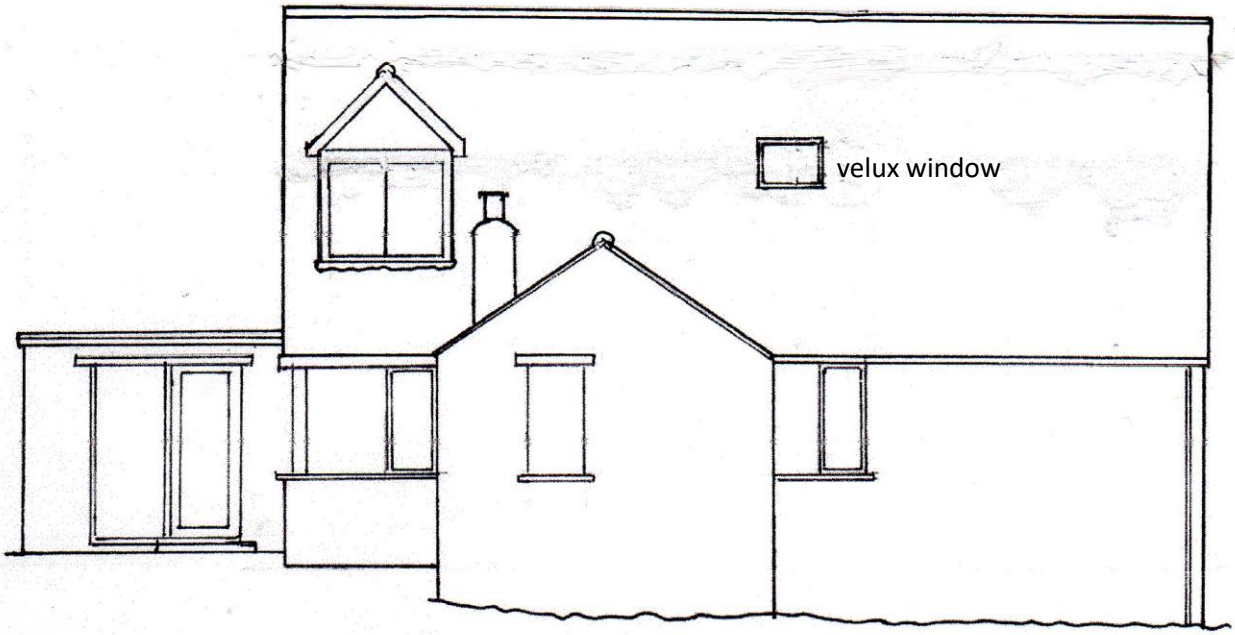

Proposed side elevation (E)

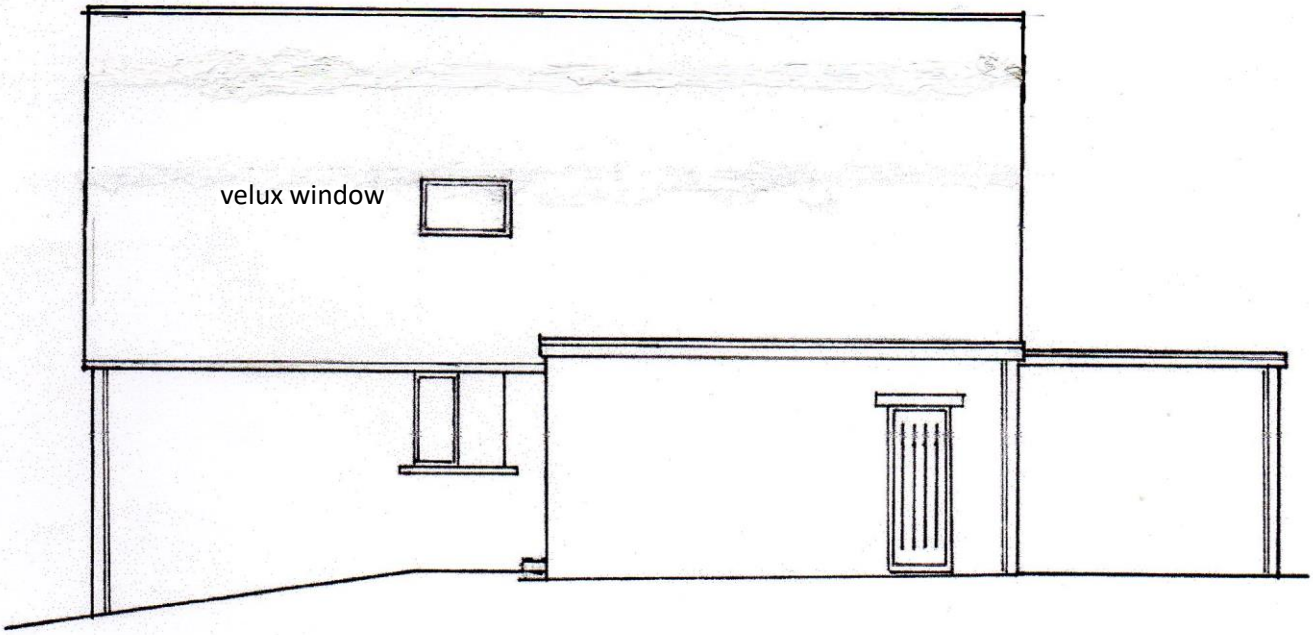

Proposed side elevation (W)

ELEVATION DRAWINGS

SCALE: 1:100

DRAWING No: 003

PROPOSED LOFT CONVERSION AT 67 CHAPELGATE, SCHOLES, HOLMFIRTH