Existing front elevation (N)

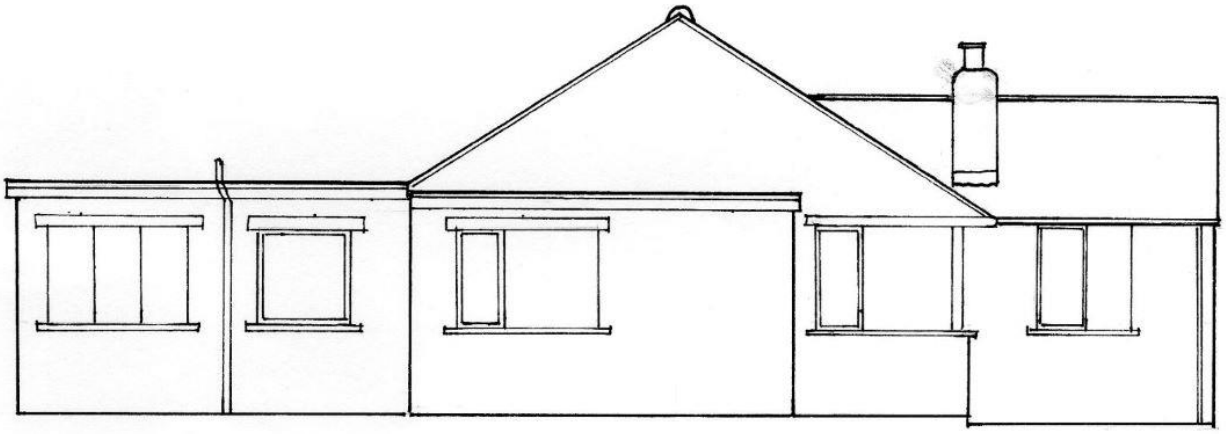

Existing rear elevation (S)

ELEVATION DRAWINGS

SCALE: 1:100

DRAWING No: 002

PROPOSED LOFT CONVERSION AT 67 CHAPELGATE, SCHOLES, HOLMFIRTH