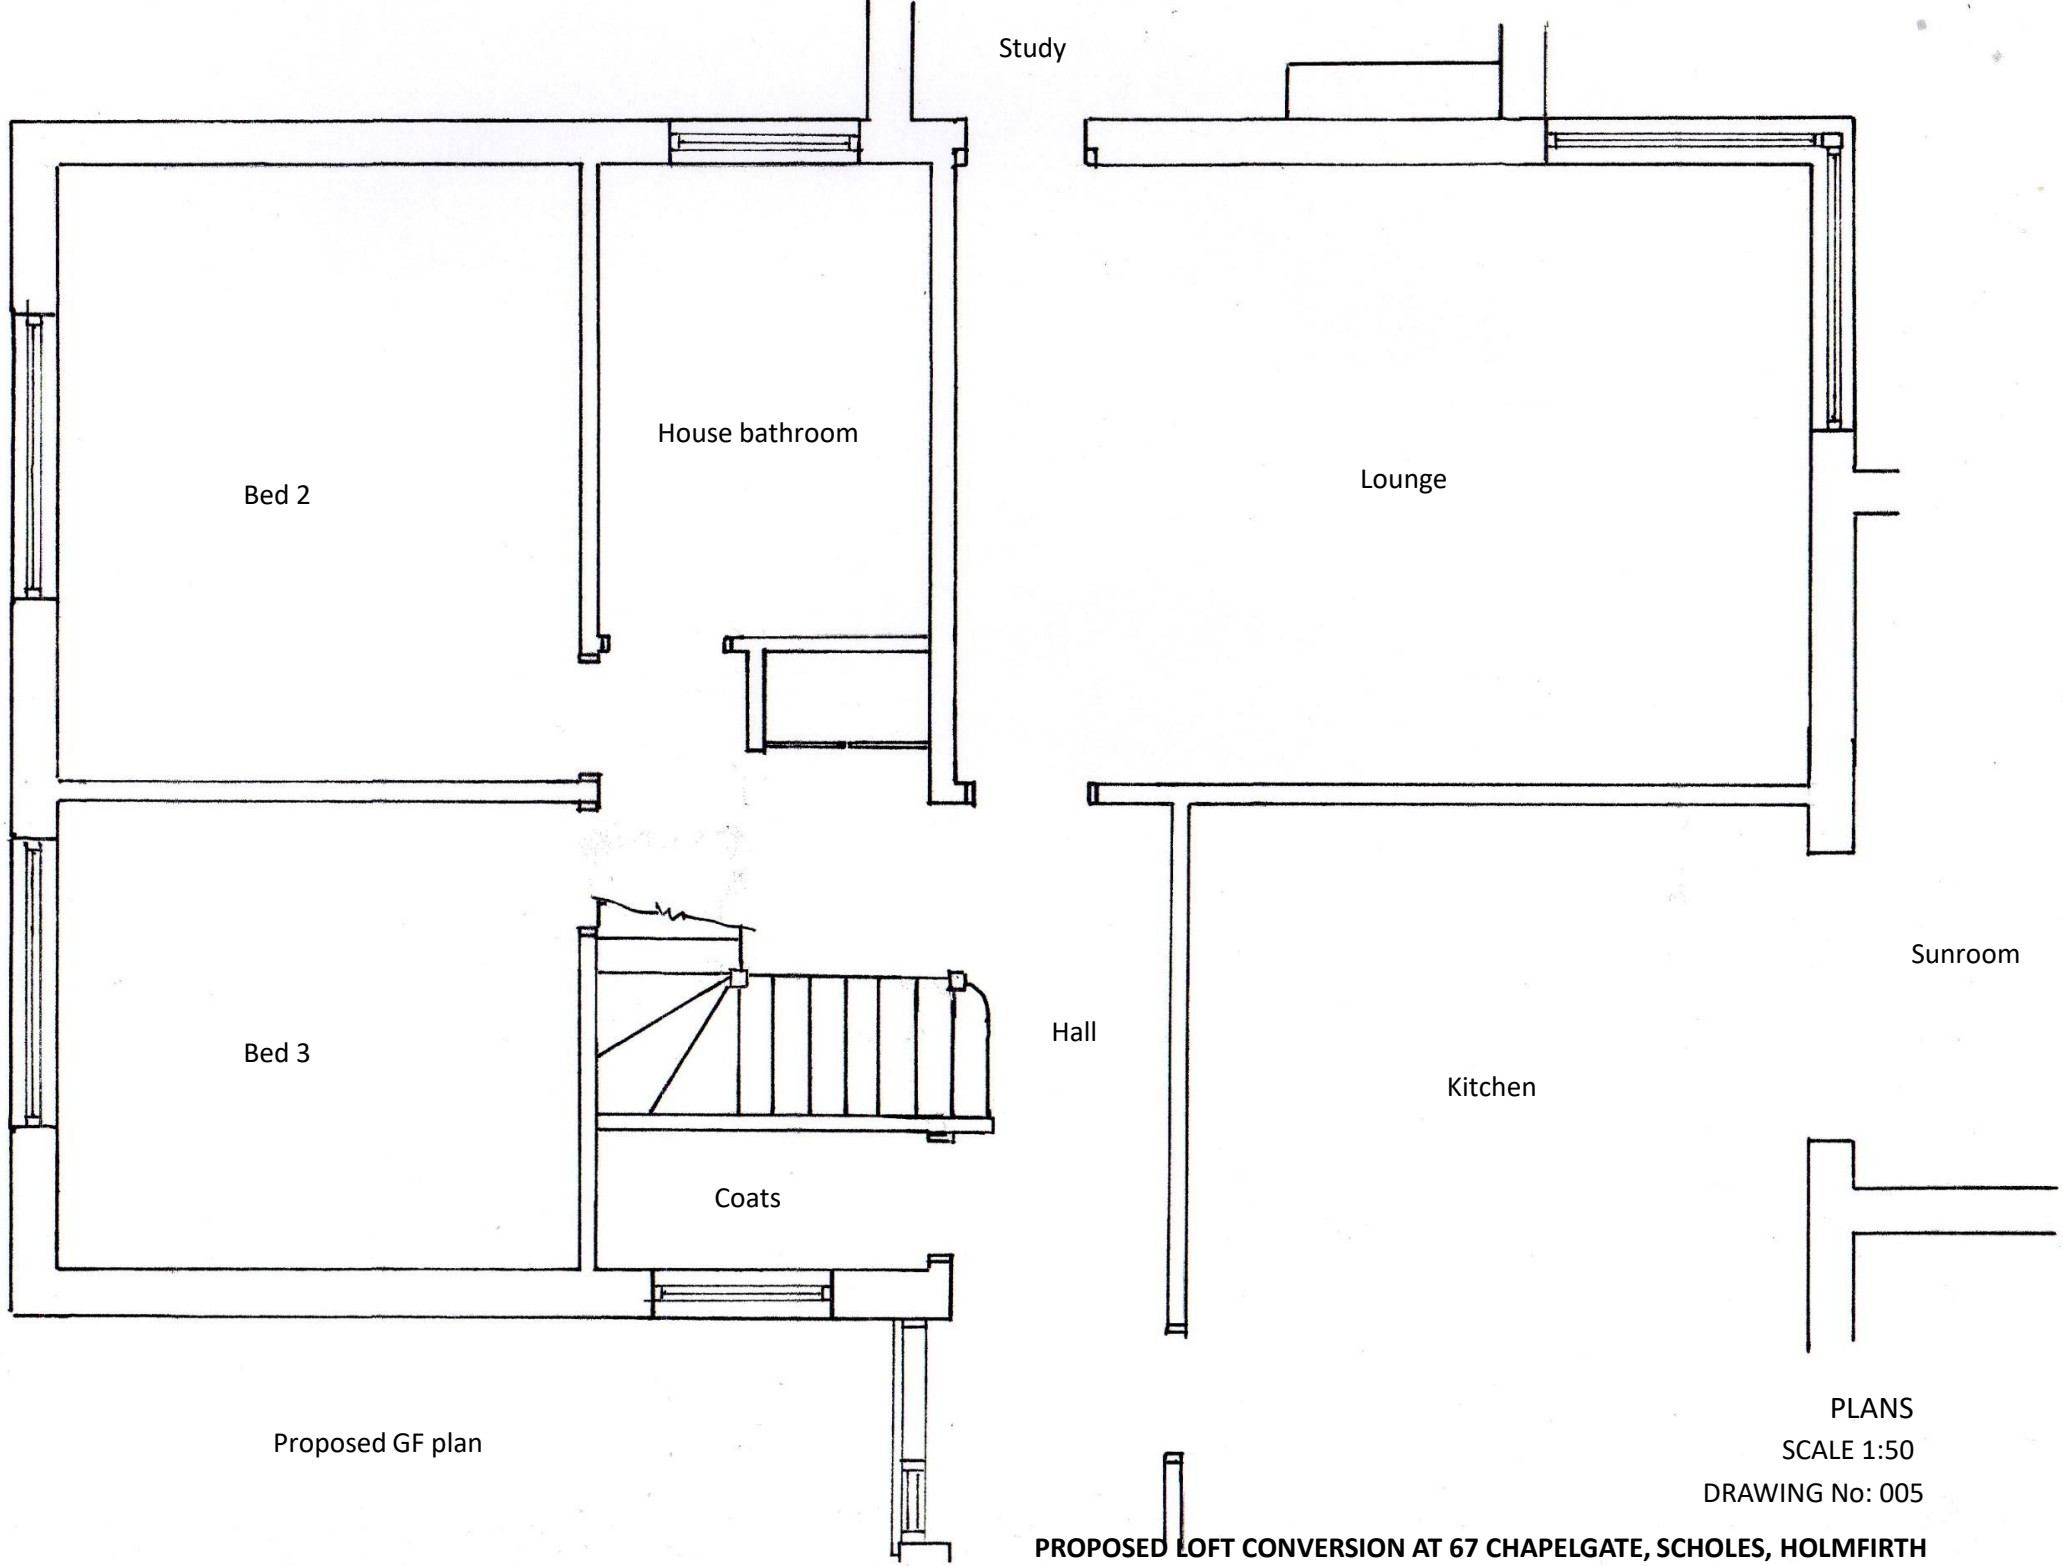


Proposed GF plan

PLANS
SCALE 1:50
DRAWING No: 005

**PROPOSED LOFT CONVERSION AT 67 CHAPELGATE, SCHOLES, HOLMFIRTH**