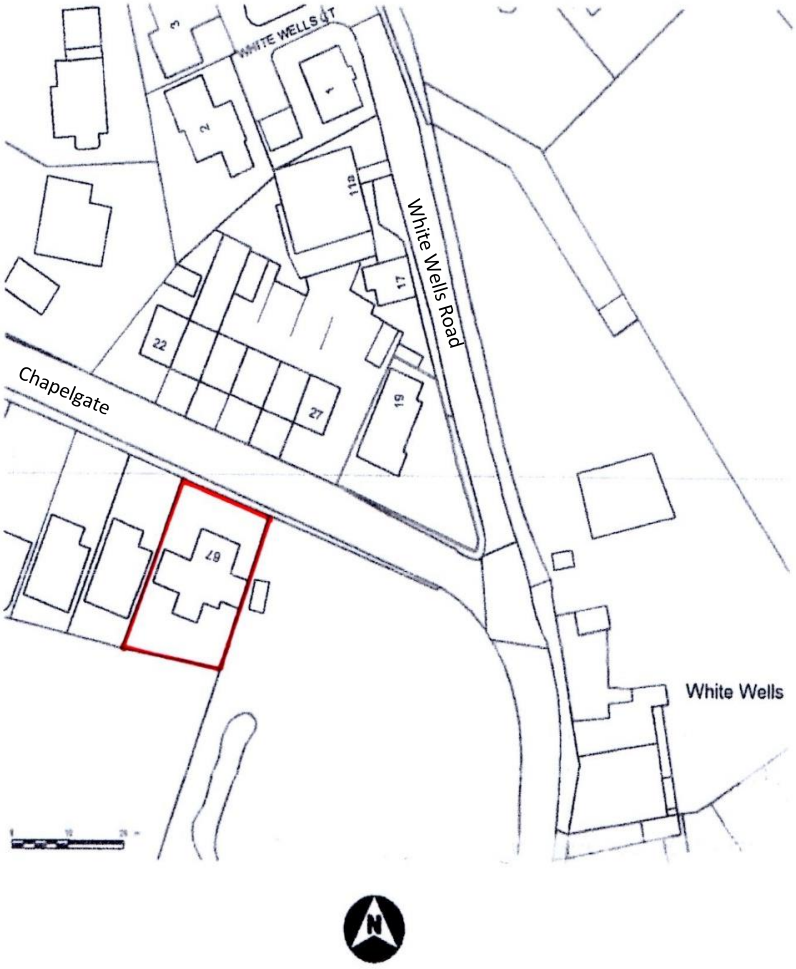

SITE LOCATION PLAN

Scale 1:1250 on A4

DRAWING No: 008

67 Chapelgate, Scholes, Holmfirth HD9 1SX