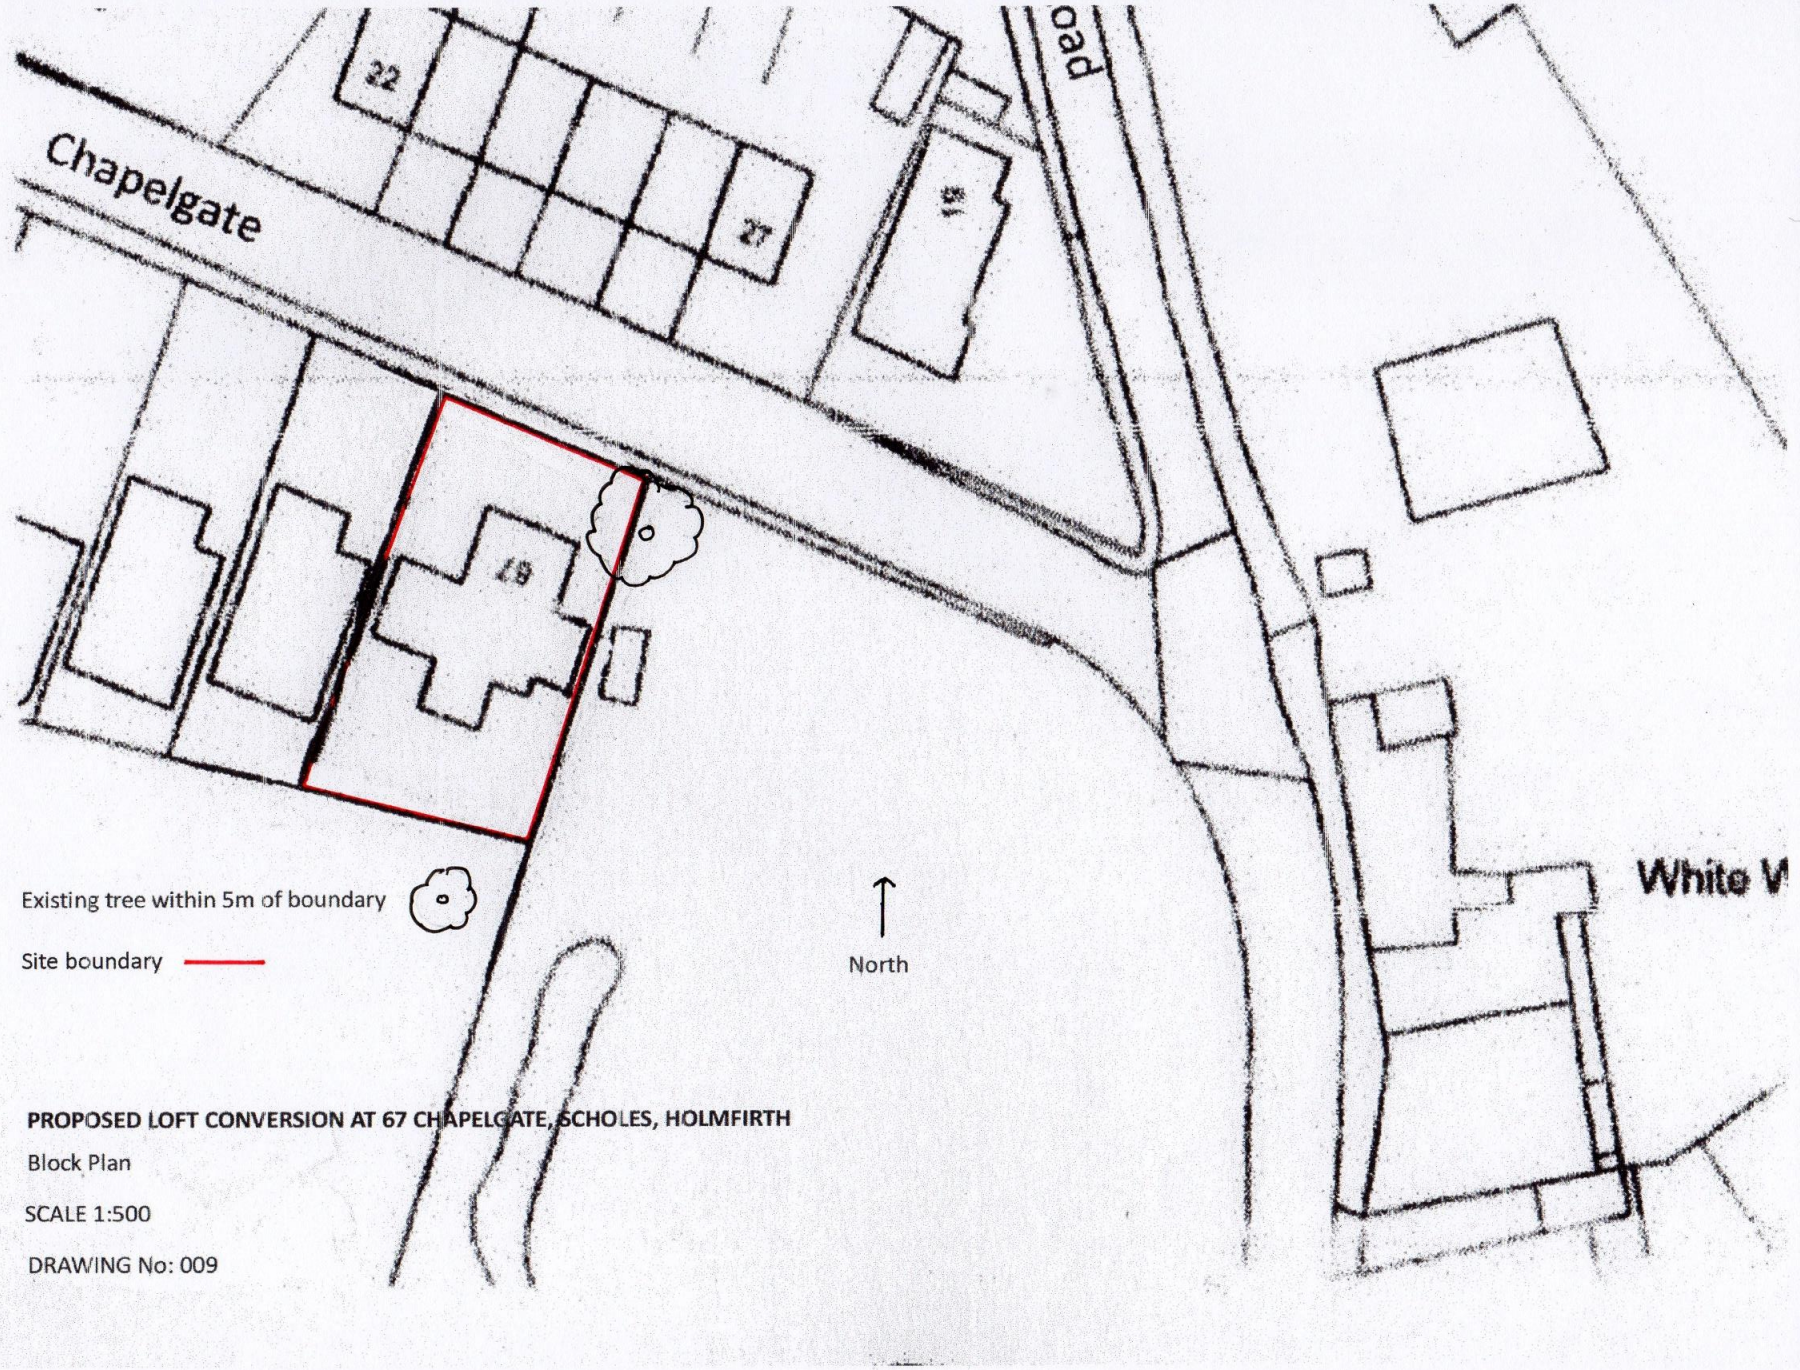

PROPOSED LOFT CONVERSION AT 67 CHAPELGATE, SCHOLES, HOLMFIRTH

Block Plan

SCALE 1:500

DRAWING No: 009