Location Plan

Site Address: **103, Scholes Lane, Scholes, Cleckheaton, BD19 6LY**

Date Produced: **24-Mar-2025**

Scale: **1:1250 @A3**

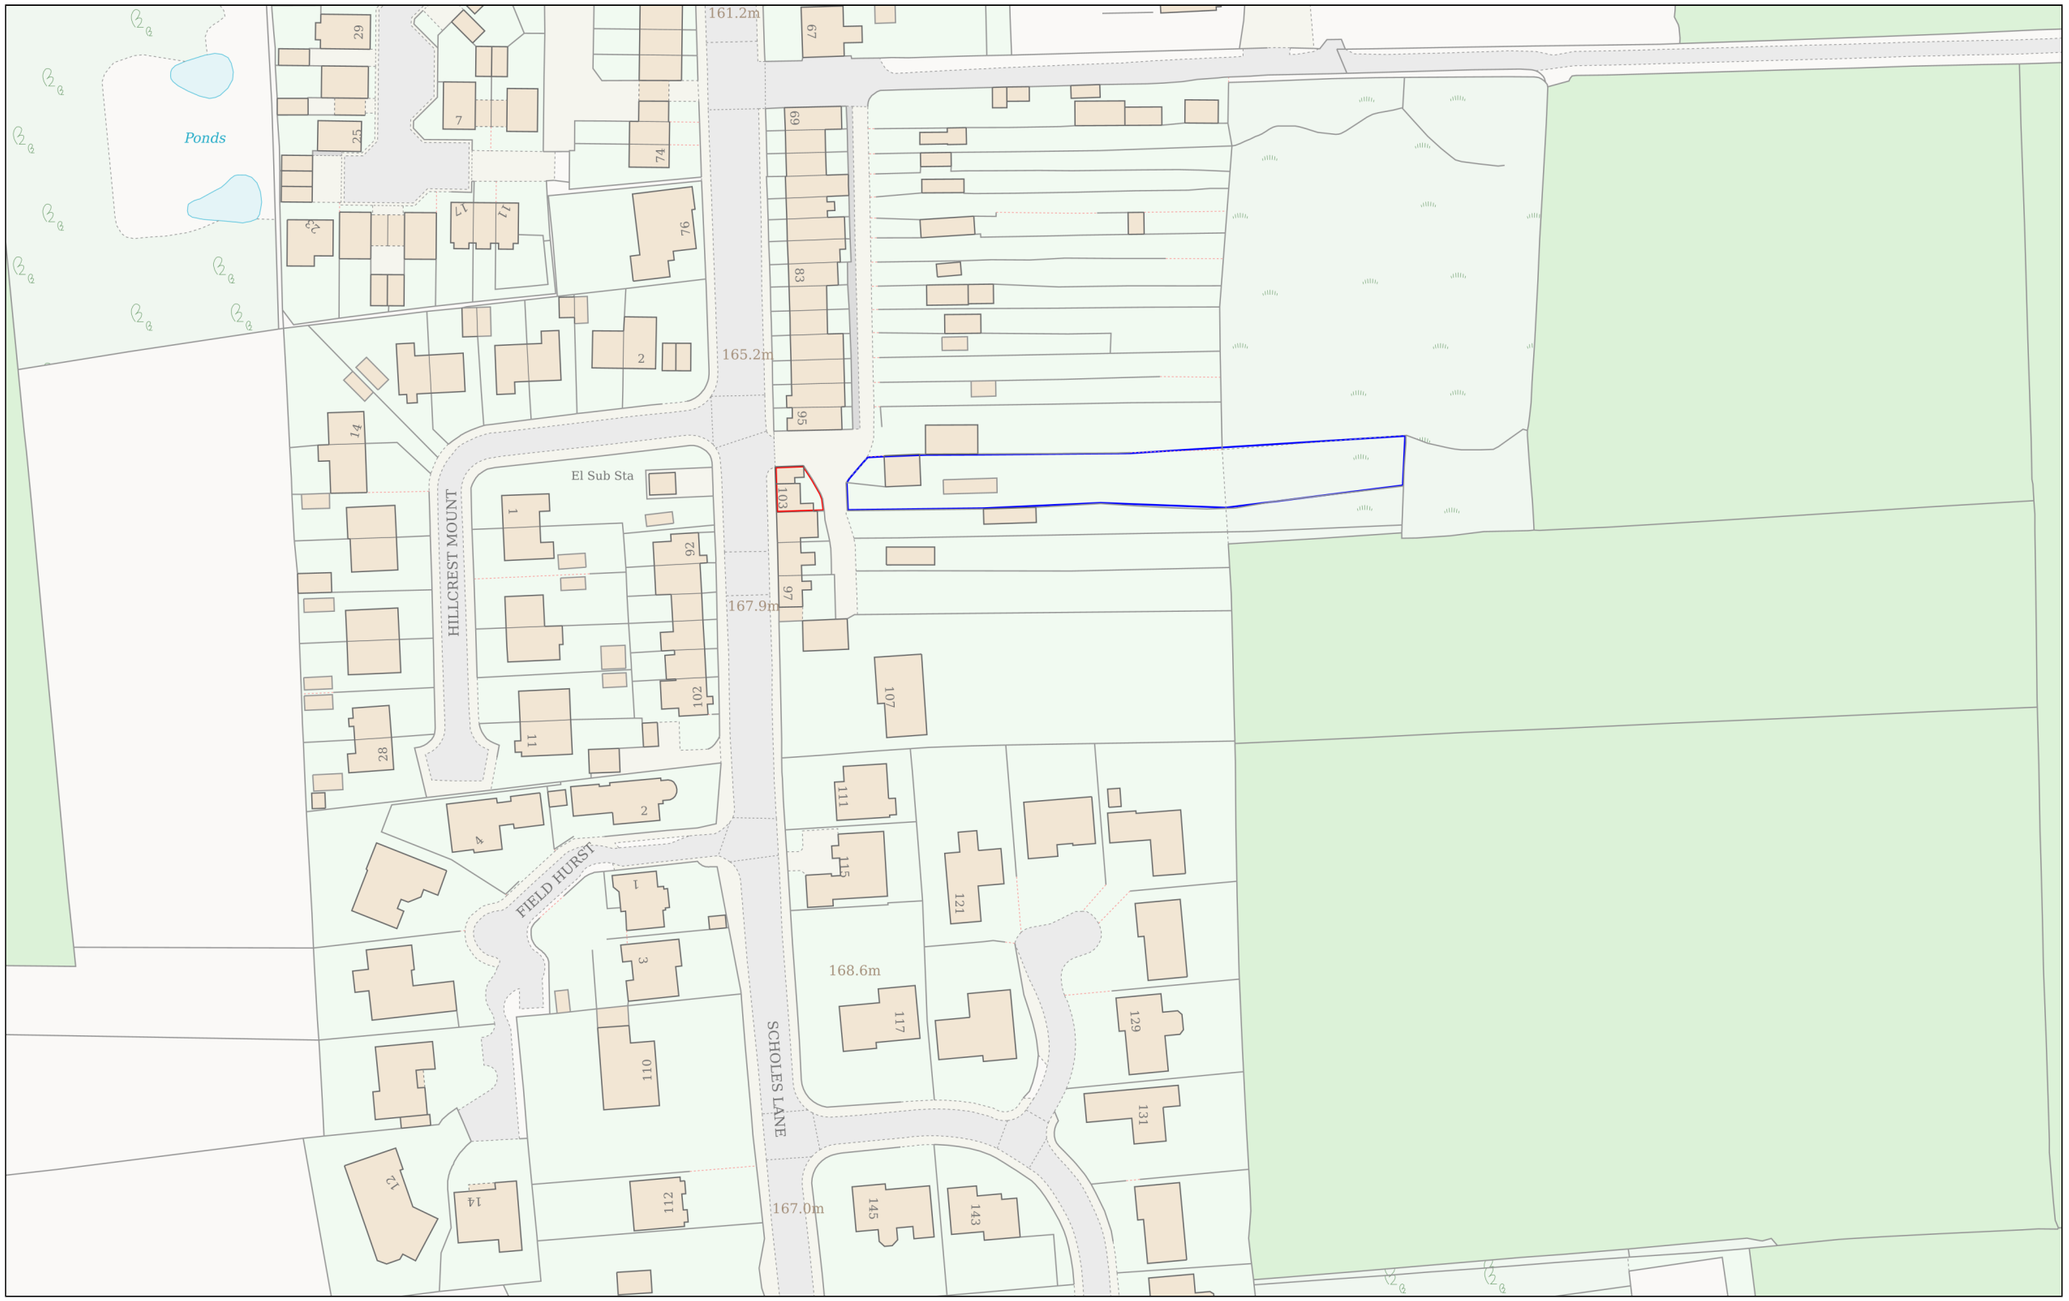

N

Planning Portal Reference: **PP-13884346v1**

0 50

Metres

Powered By TerraQuest

© Crown copyright and database rights 2025 OS 100042766