


LOCATION PLAN 1:1250

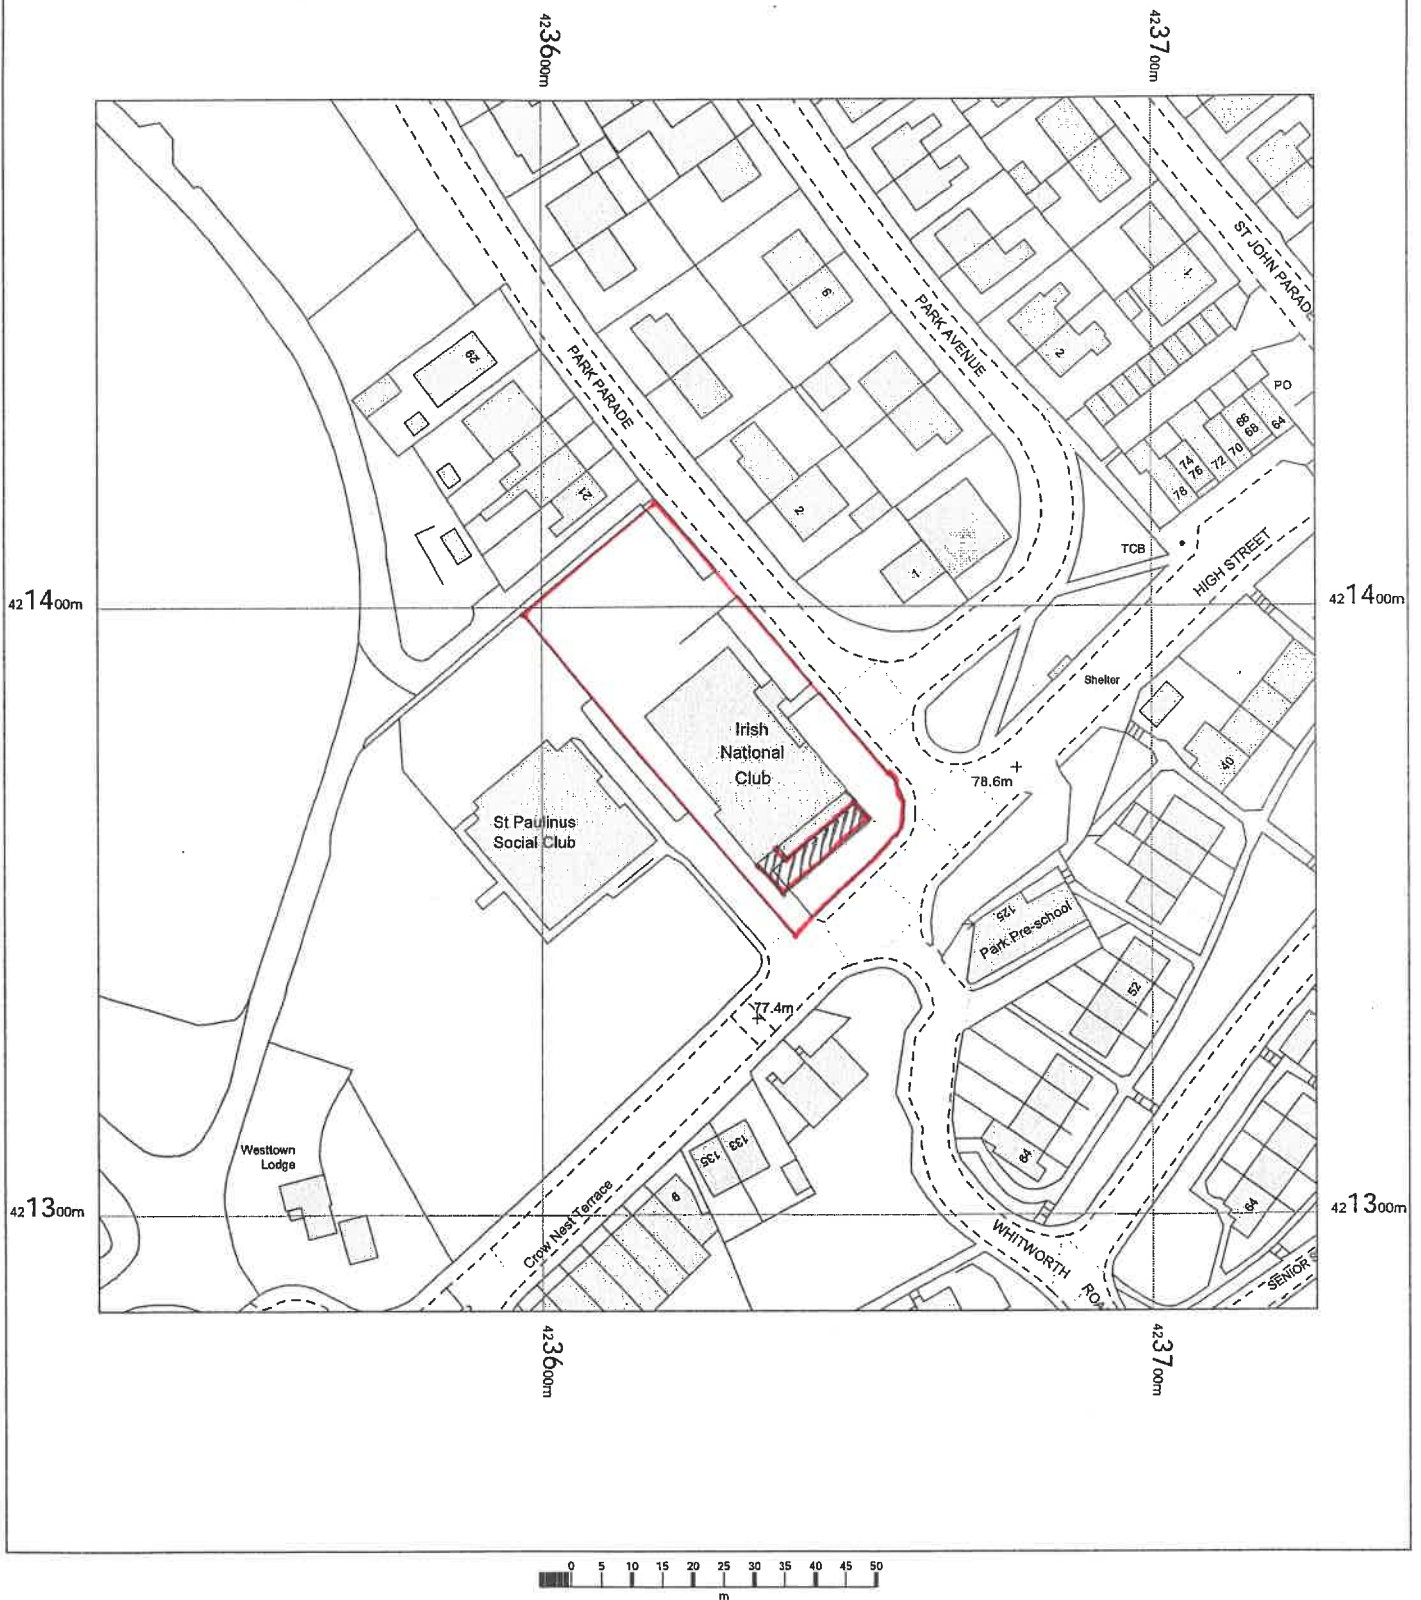


DEWSBURY ARLE
PARK PARADE
DEWSBURY
WF13 2QJ

OS MasterMap 1250/2500/10000 scale
Monday, March 24, 2025, ID: BW1-01213883
maps.blackwell.co.uk

1:1250 scale print at A4, Centre: 423627 E, 421384 N

©Crown Copyright Ordnance Survey. Licence no.
100041041

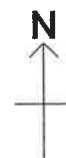

BLACKWELL'S
MAPPING SERVICES
PERSONAL & PROFESSIONAL MAPPING
www.blackwellmapping.co.uk

TEL: 0800 151 2612
maps@blackwell.co.uk