


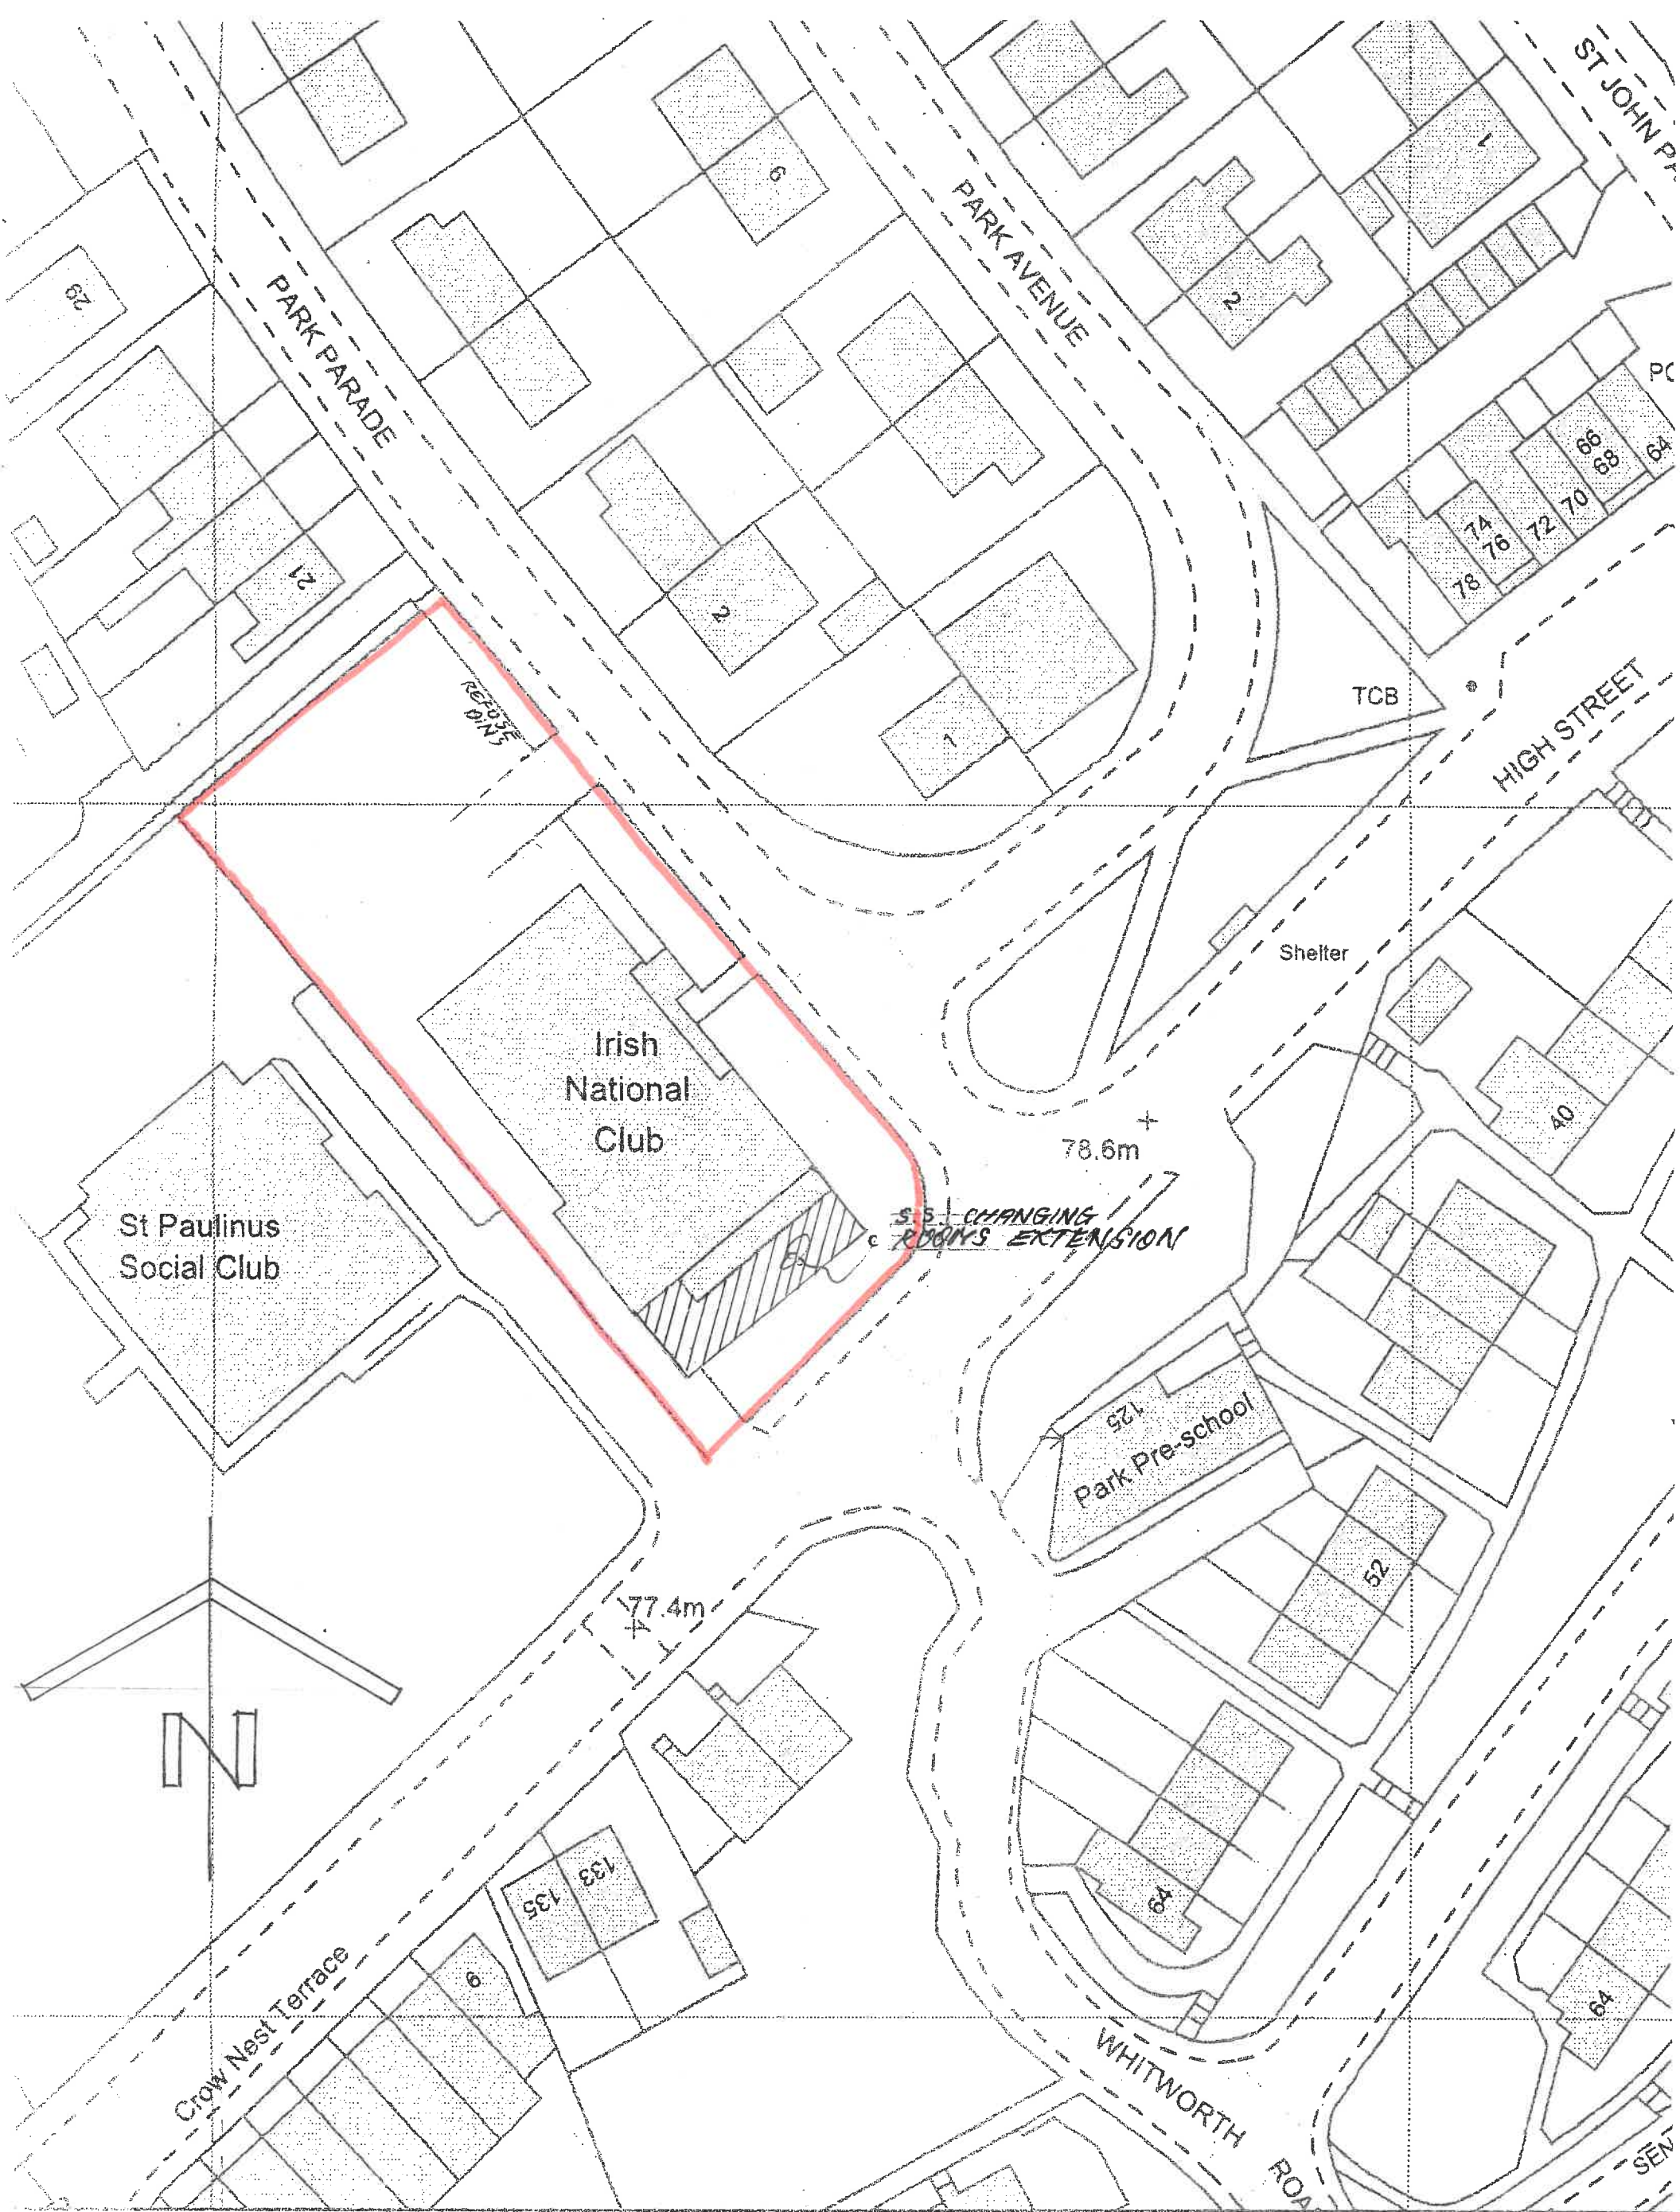

CLIENT :- DEWSBURY CELTIC ARLFC
 ADDRESS :- PARK PARADE, WESTTOWN, DEWSBURY WF13 2QJ
 PROJECT :- CHANGING ROOM EXTNS
 SCALE :- 1:500

423600m

423700m