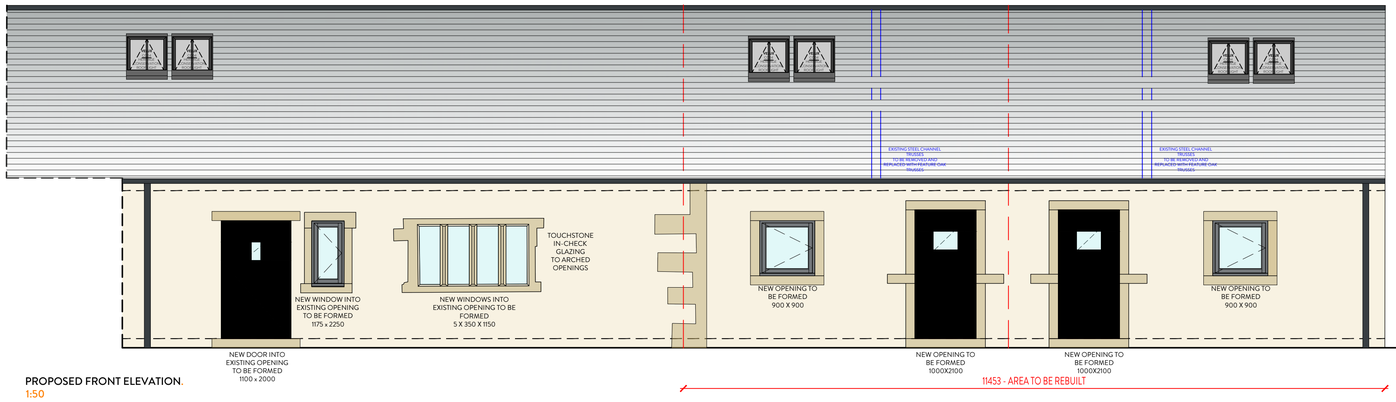

PROPOSED FRONT ELEVATION.
1:50

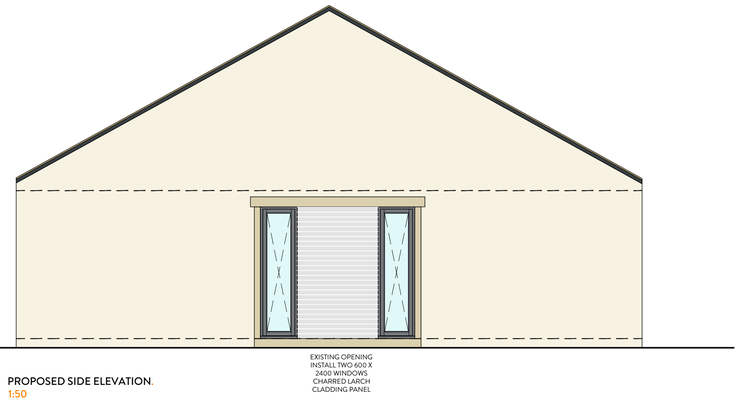

PROPOSED SIDE ELEVATION.
1:50

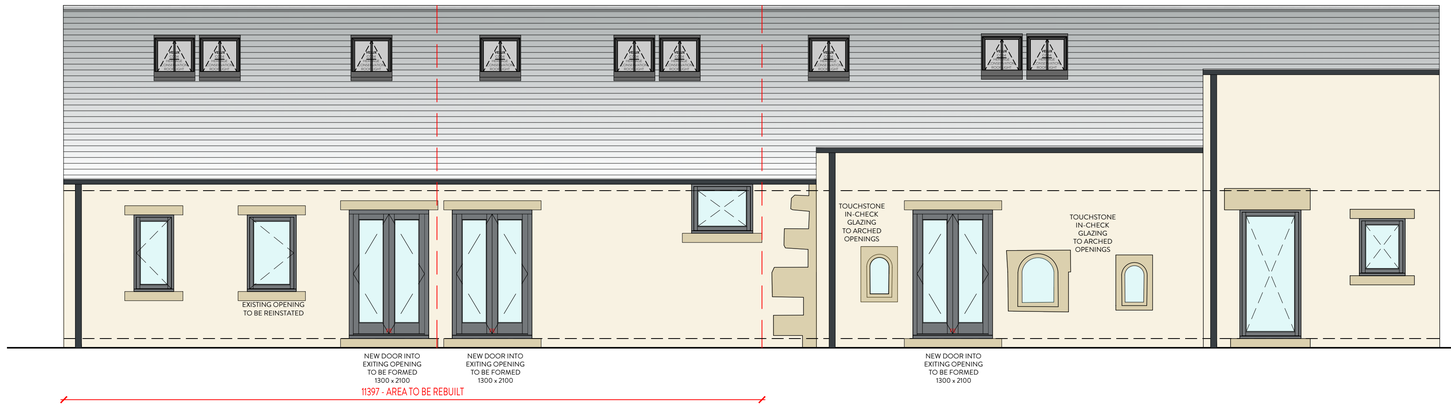

PROPOSED REAR ELEVATION.
1:50

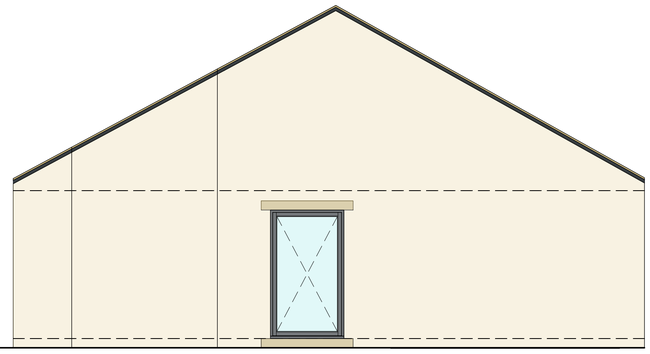

PROPOSED SIDE ELEVATION.
1:50

2021 NORTHERN DESIGN AWARDS FINALIST
2022 Best of Houzz Service
BUILD 2021 Home Builder Awards
BUILD Architecture Awards 2019

REVISION	DESCRIPTION	DATE
-	-	-
-	-	-
-	-	-
-	-	-
-	-	-
-	-	-
-	-	-
-	-	-
-	-	-
-	-	-
-	-	-

NOTES

STATUS: CONSTRUCTION DRAWING

ORANGE DESIGN STUDIO.
ARCHITECTURAL PRACTICE

hello@orangedesignstudio.co.uk
59A, Huddersfield Road, Mirfield, WF14 8AA
orangedesignstudio.co.uk
01924 650930

COPYRIGHT © ORANGE DESIGN STUDIO LIMITED

PROJECT TITLE: YEW TREE FARM

DRAWING TITLE: PLOTS 6-8 PROPOSED ELEVATIONS

SCALE	DRAWN	CHECKED	PROJECT REFERENCE
1:50	JH	JH	ODS_20/294
PAPER SIZE	**DWG NUMBER**	**DATE**	**REVISION**
A1	6-(30)001	8/1/24	/

CLIENT: RADCLIFFE DEVELOPMENTS (FARNLEY)