REVISION	DATE
-	-

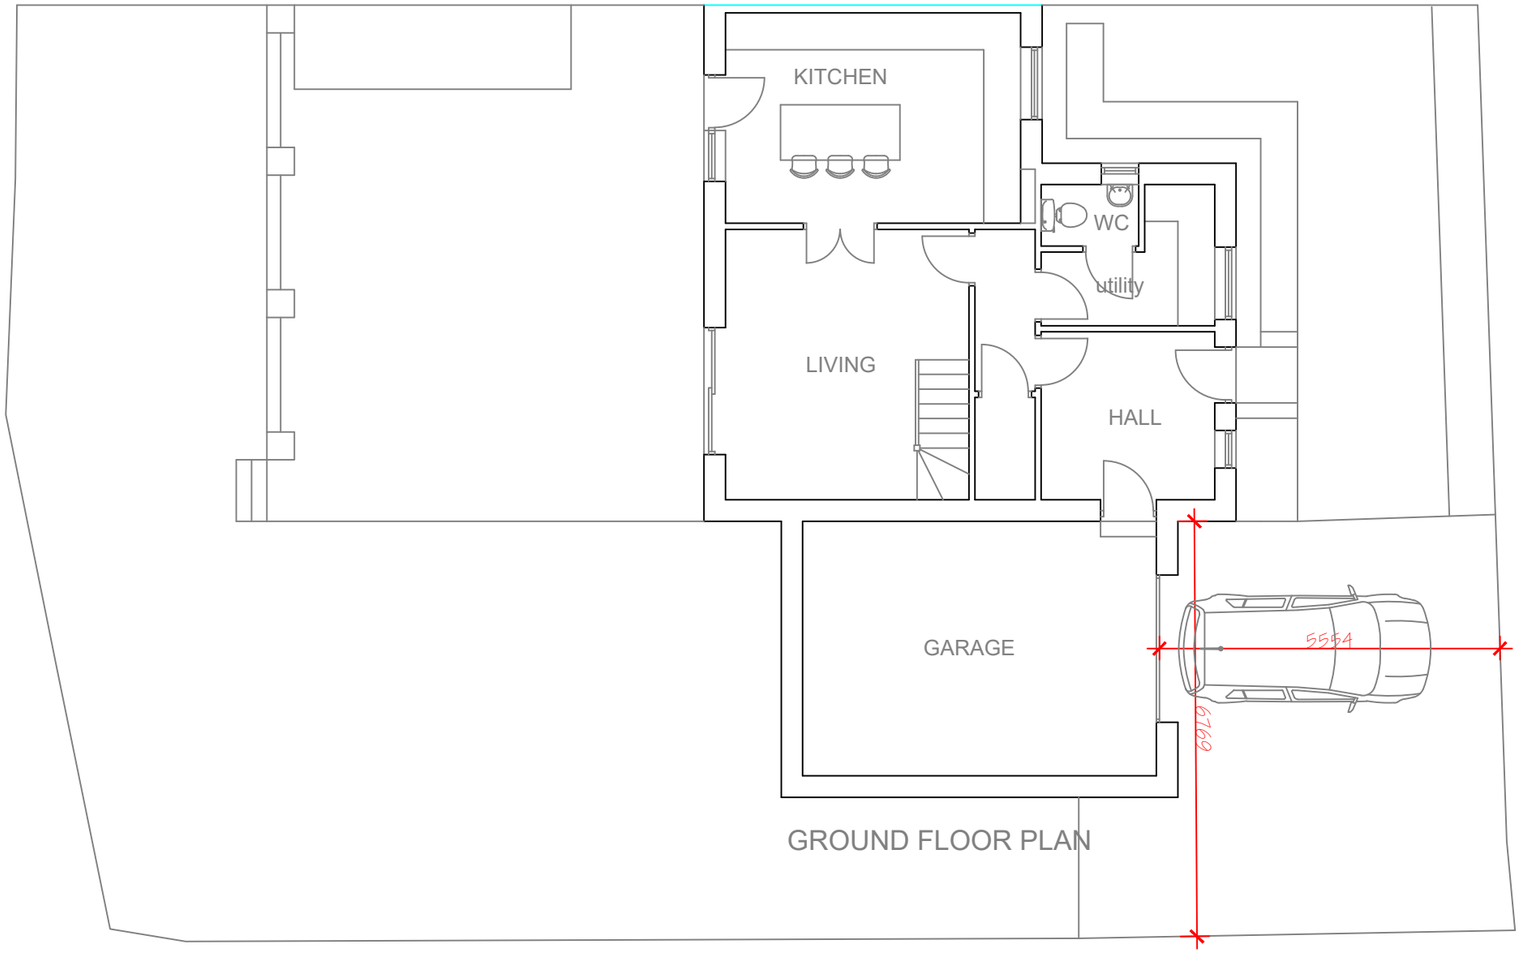

GROUND FLOOR PLAN

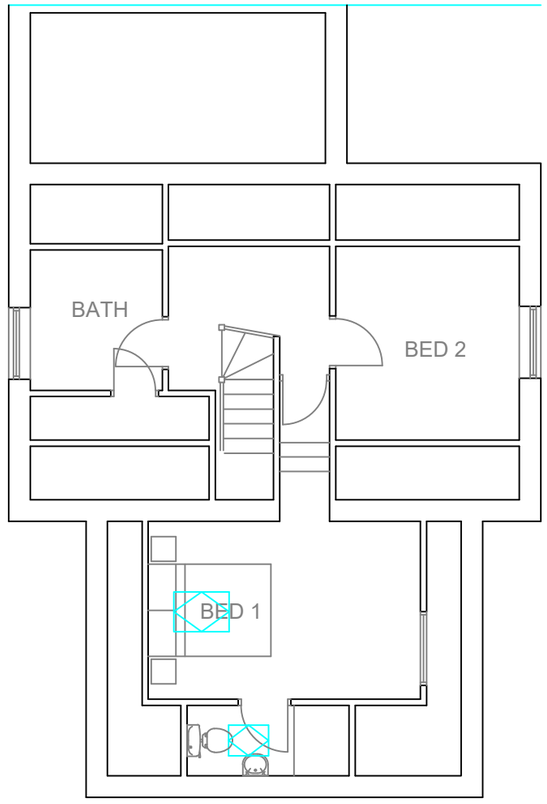

FIRST FLOOR PLAN

1:100 at A3

cva

8 heath villas
halifax
hx3 0bb

tel. 01422 352797
mob. 07958 773372
info@caldervalleyarchitects.co.uk

© Calder Valley Architects Ltd

CLIENT NAME
Robert Hunter

PROJECT NAME
Score Croft

PROJECT NUMBER
24.24

DRAWING TITLE
Proposed Plans

SCALE	NUMBER	REVISION
1:100	004	-