


Upper Hopton Club

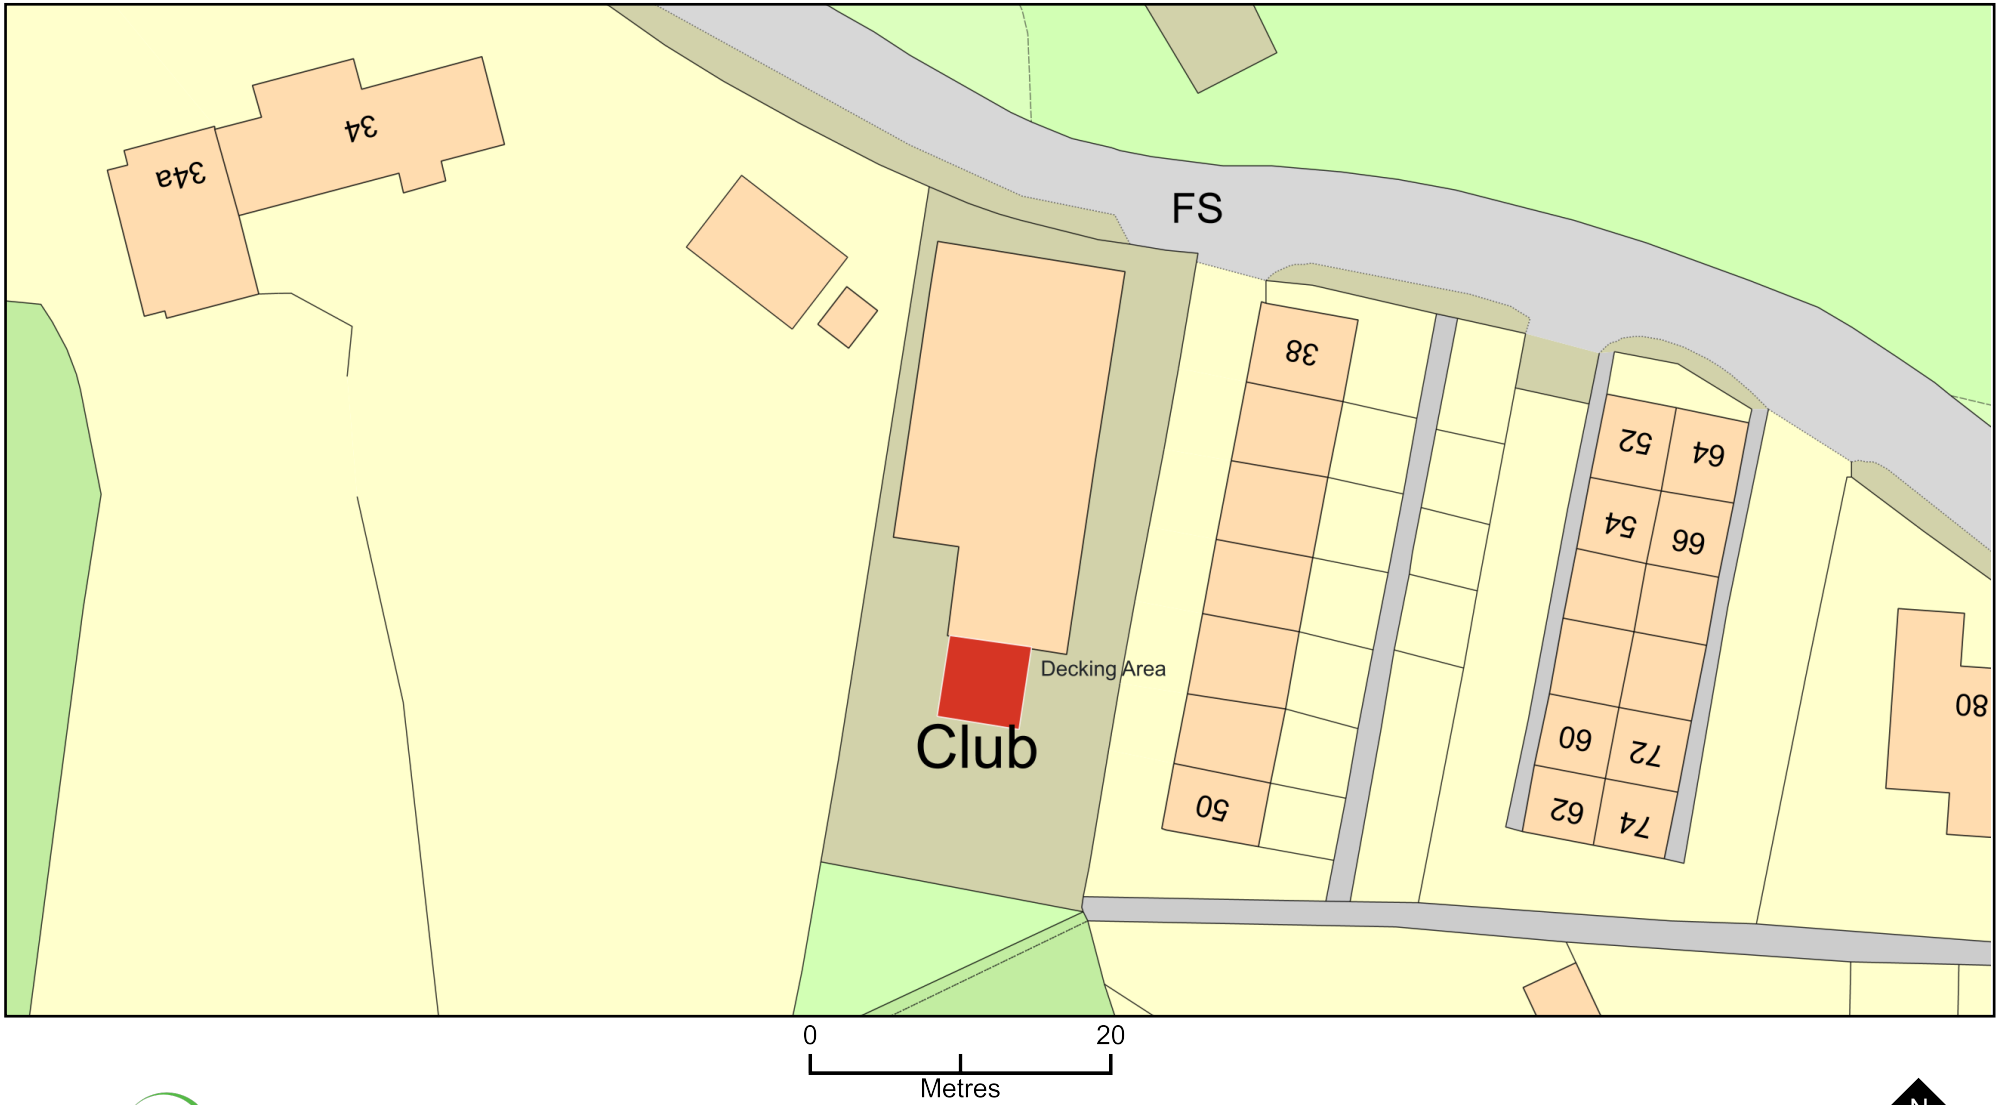

Plan Produced for: K Ickeringill

Date Produced: 26 Mar 2025

Plan Reference Number: TQRQM25085131816816

Scale: 1:500 @ A4

© Crown copyright and database rights 2025 OS 100042766

