



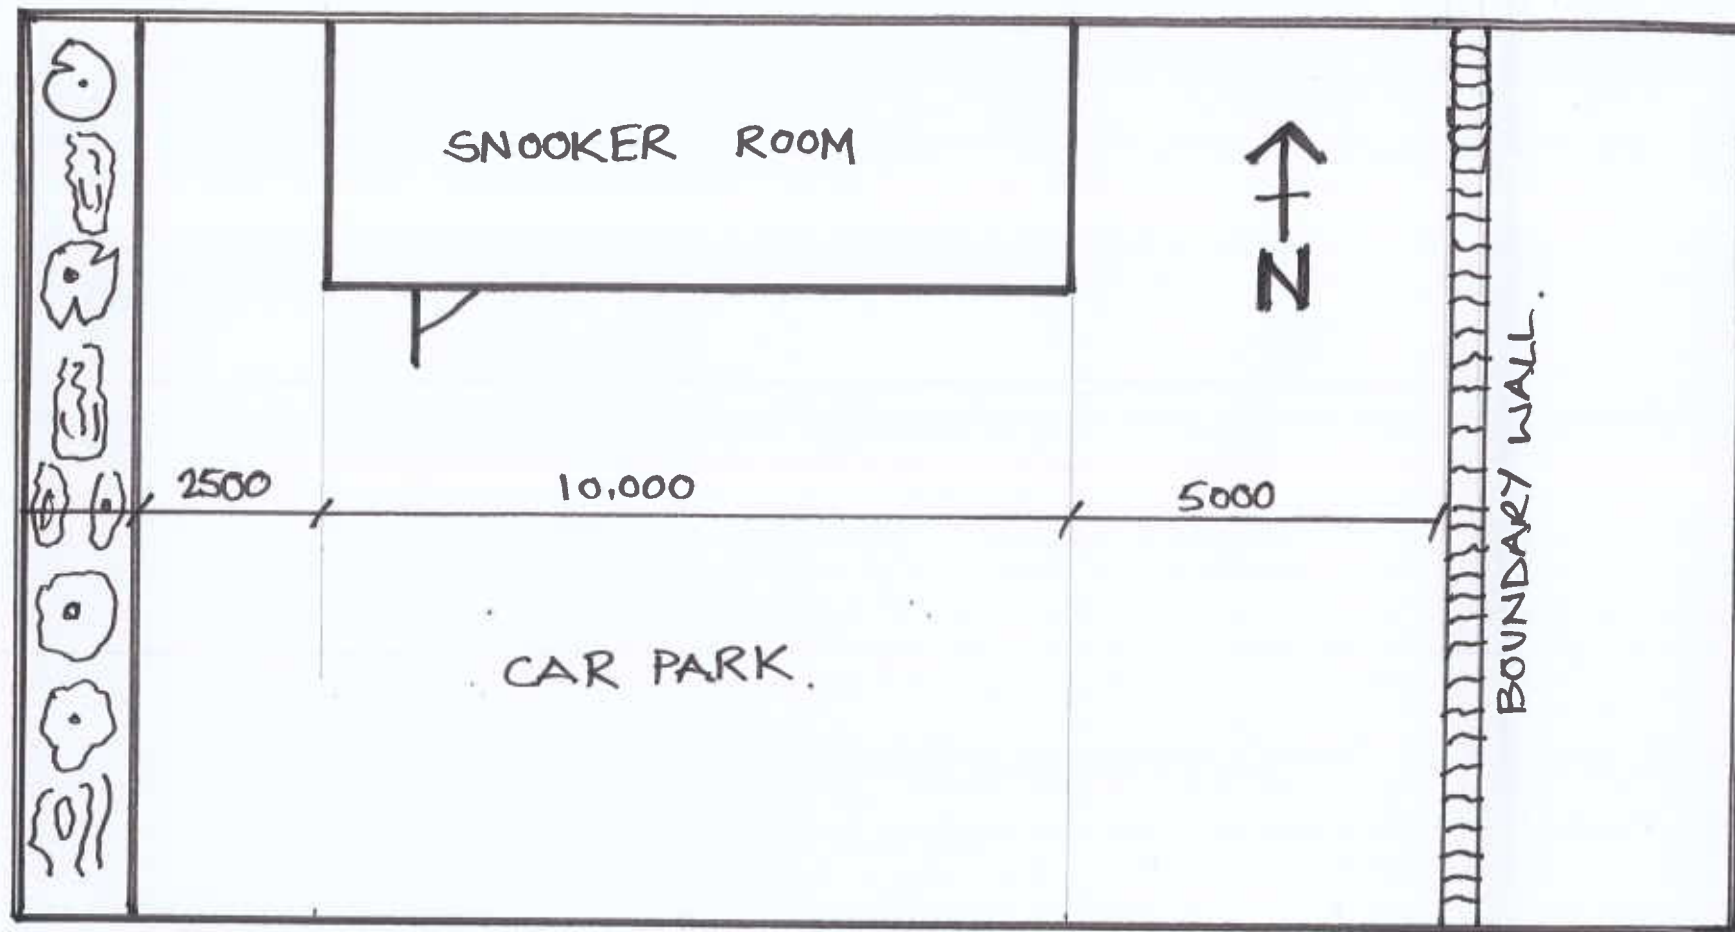


PLAN
1:100.

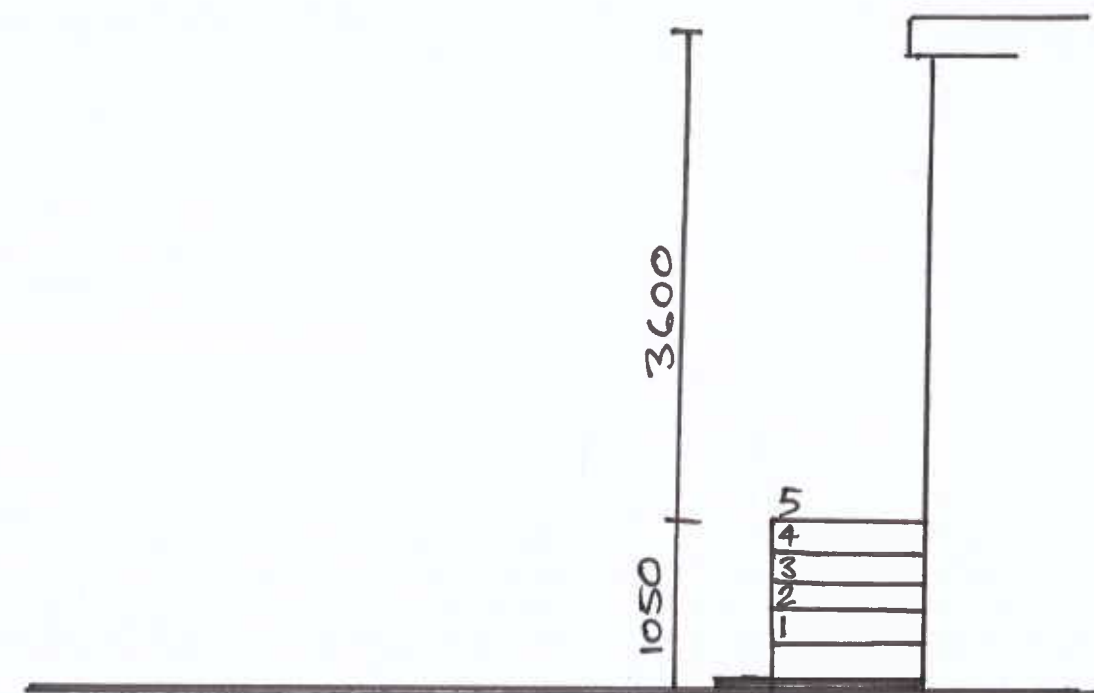

EAST ELEV
1:50.



NORTH ELEV
1:50

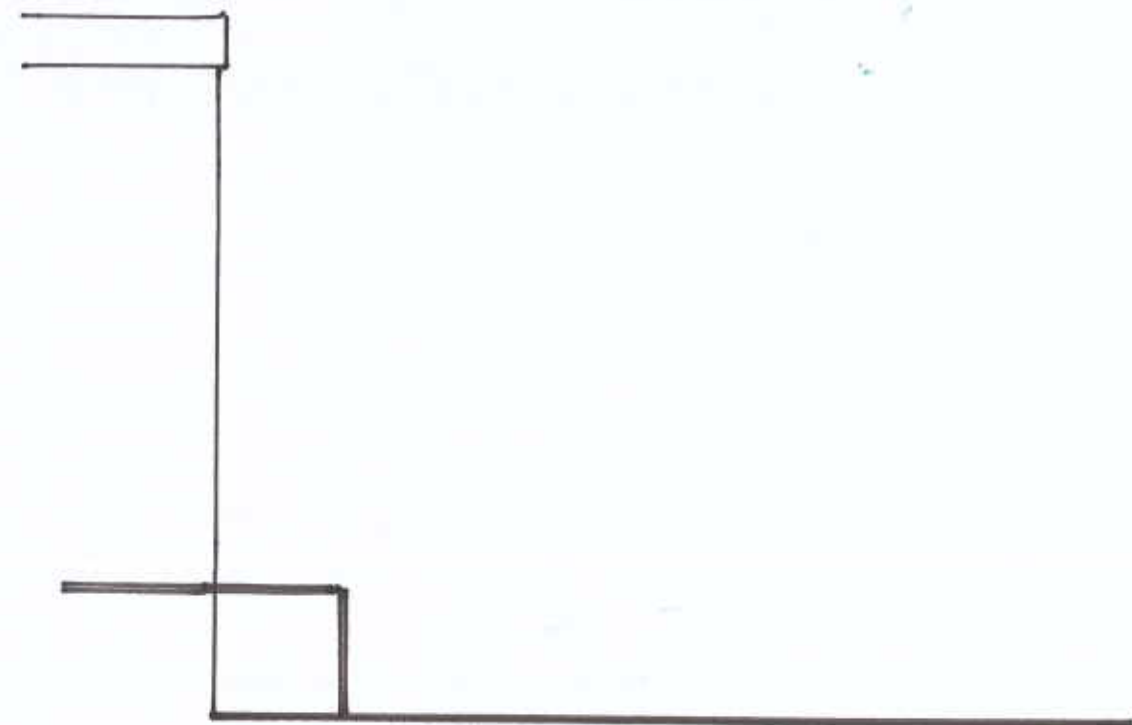

WEST ELEV
1:50

UPPER HOPTON CLUB

EXISTING
PLANS & ELEVATIONS

DATE: 14/05/2025 REV:-
SCALE: AS DETAILED DRAWN: K.ICKERINGILL