




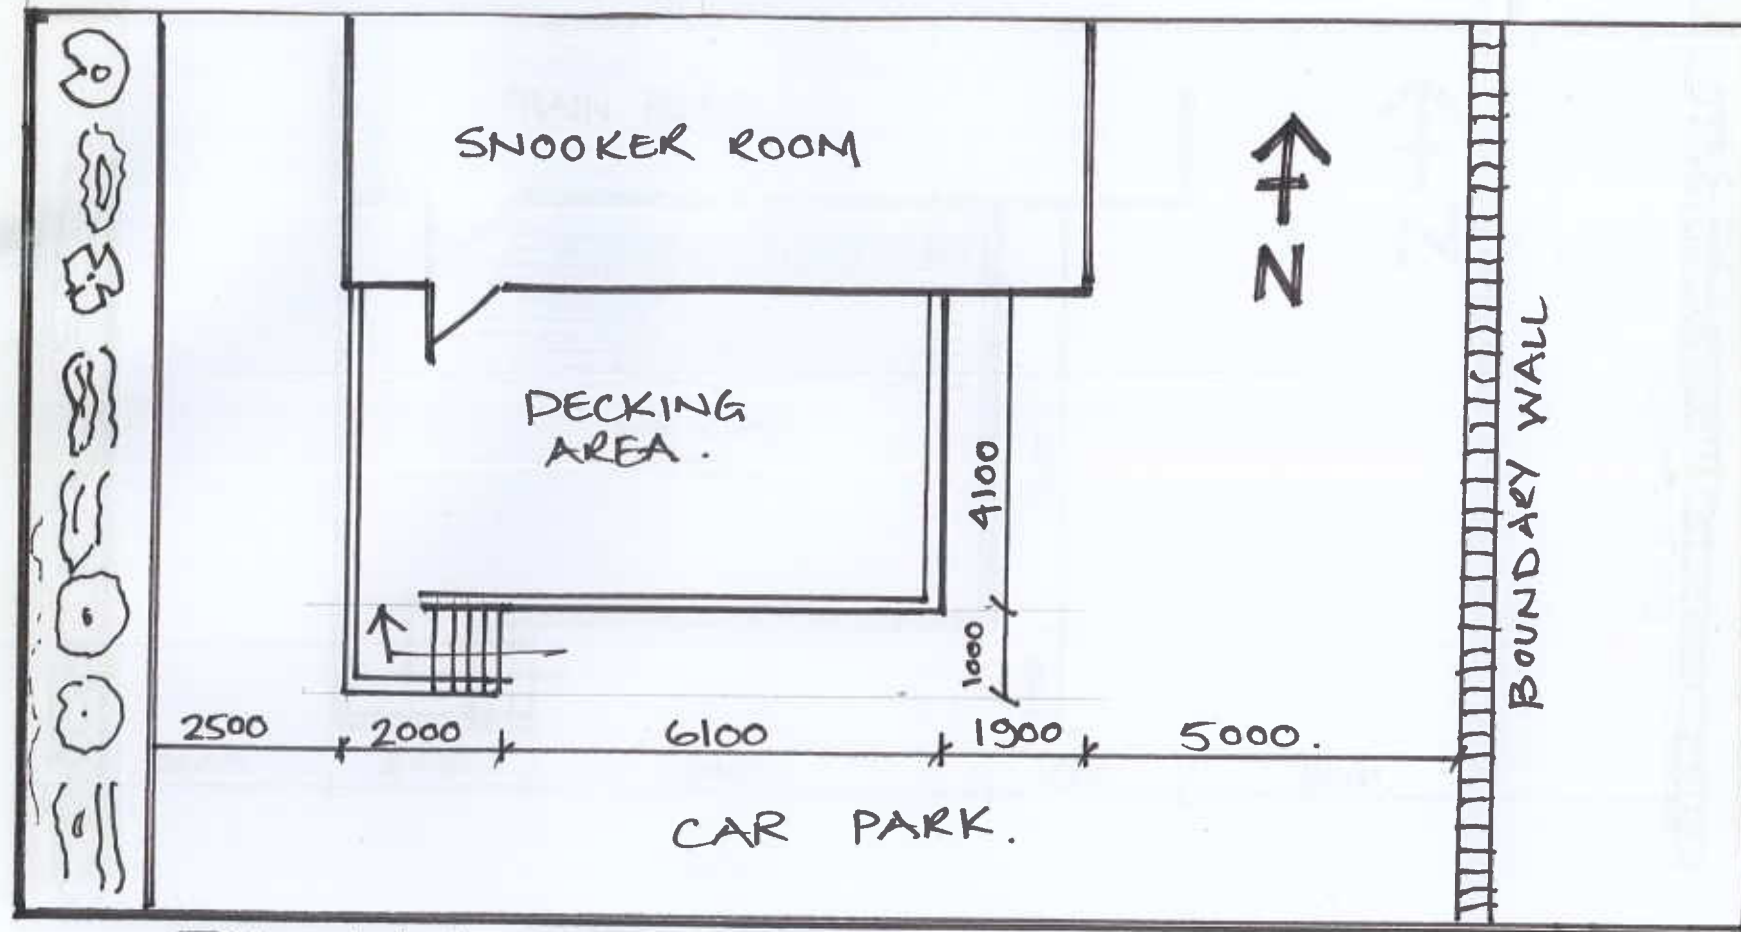


PLAN
1:100

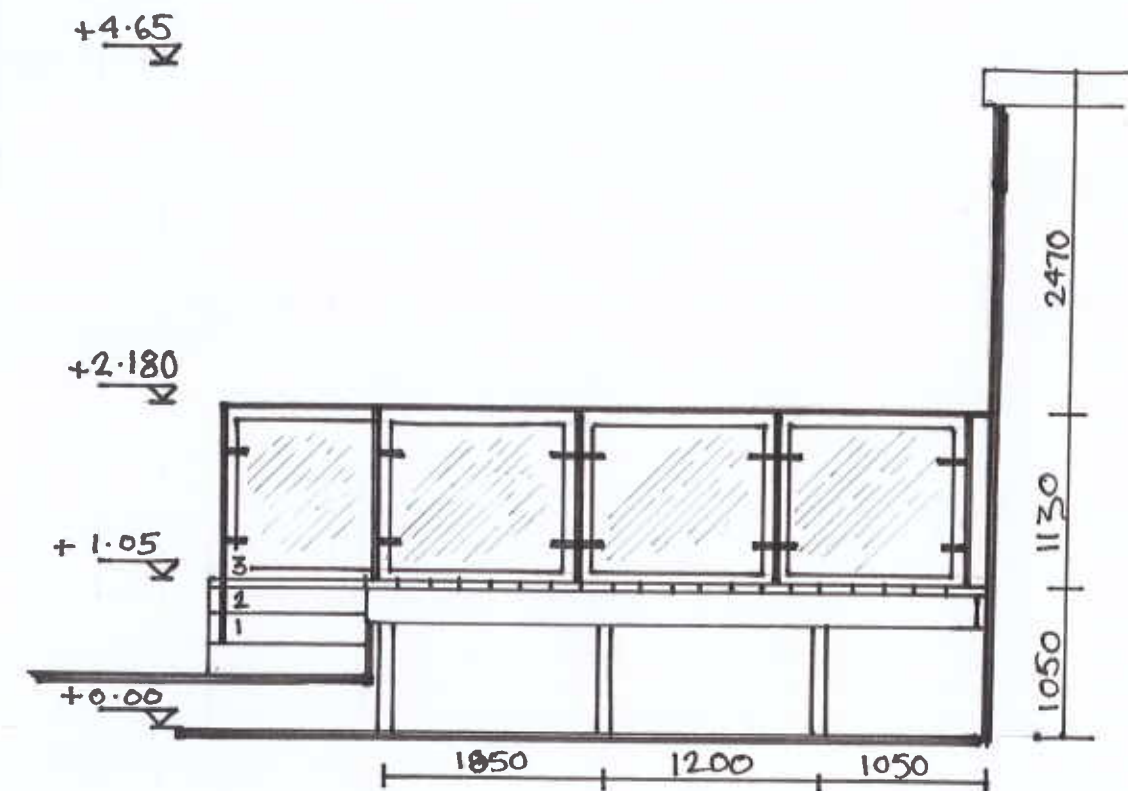

EAST ELEV.
1:50

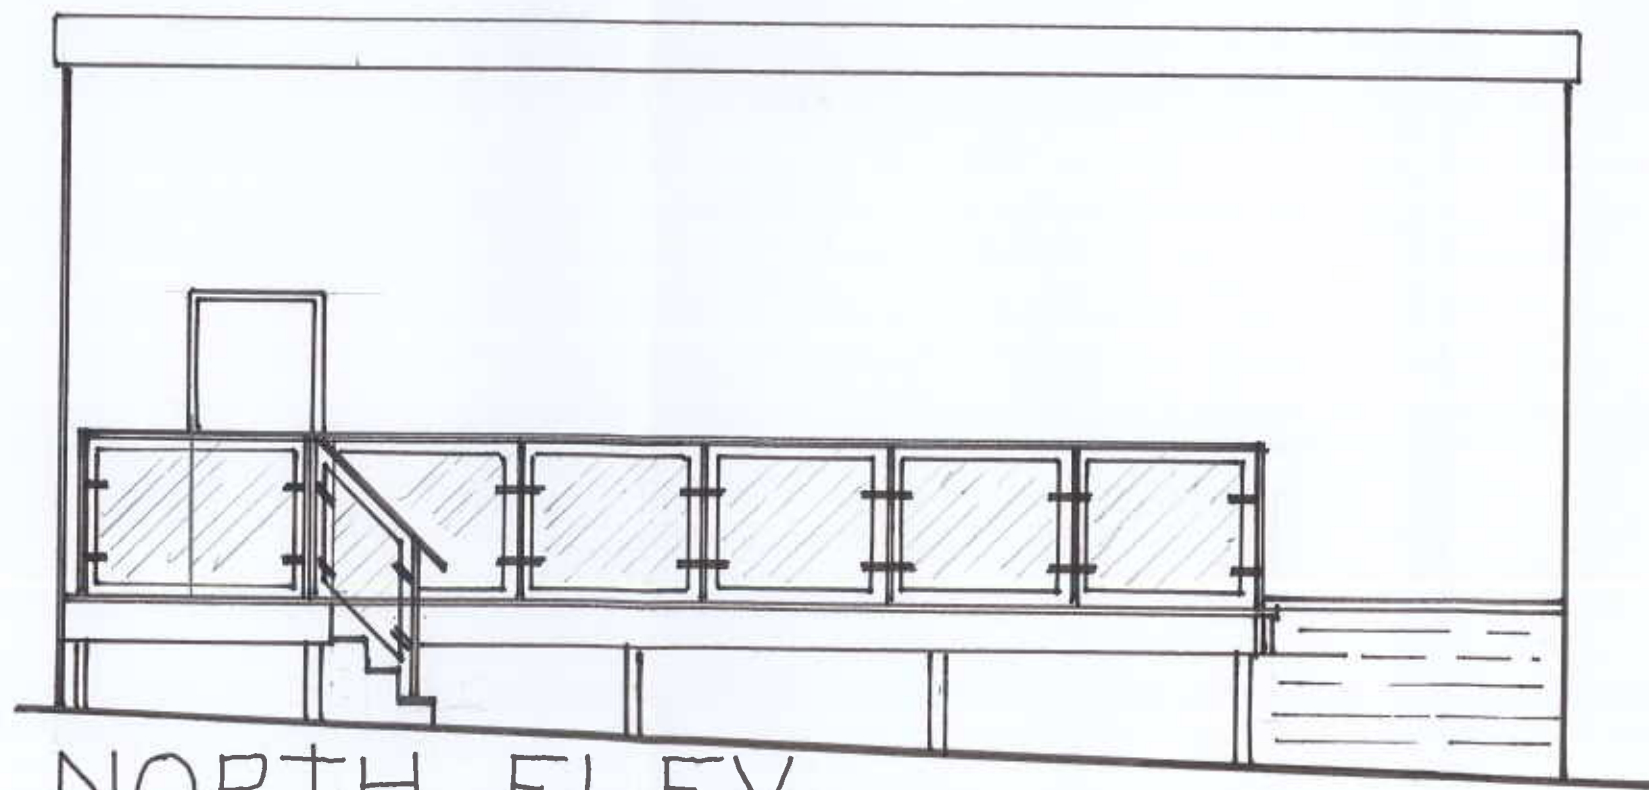

NORTH ELEV.
1:50

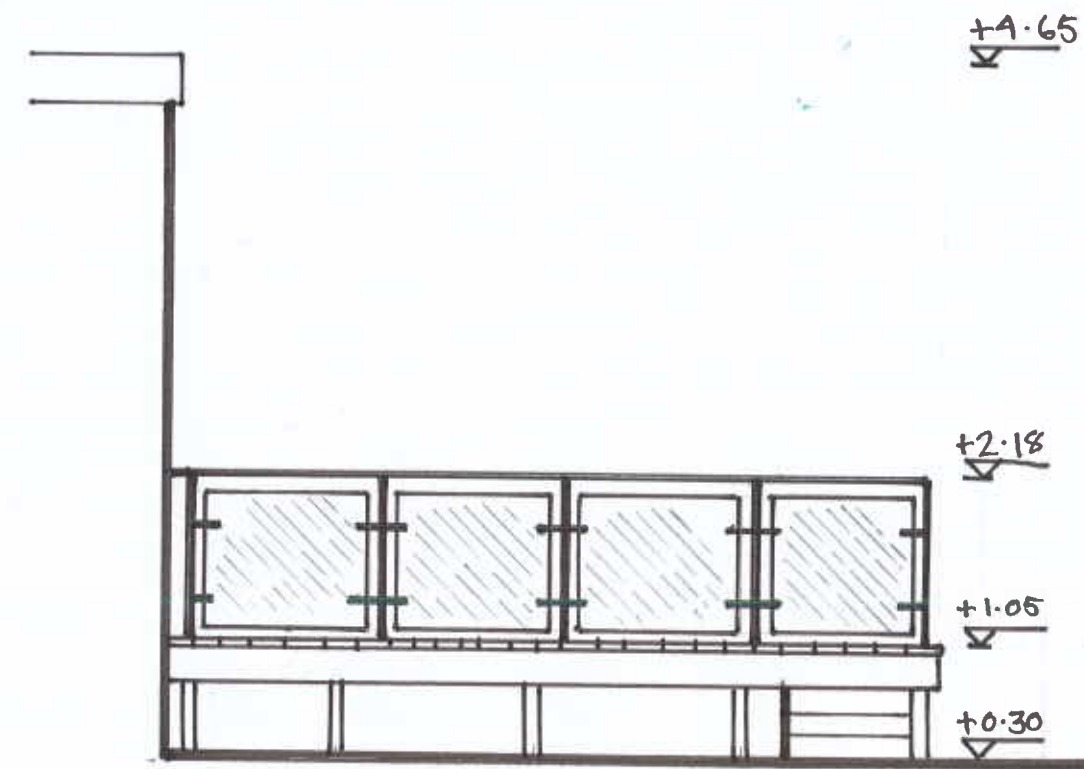

WEST ELEV.
1:50

UPPER HOPTON CLUB. PROPOSED PLANS & ELEVATIONS.

DATE: 08/05/2025 REV: -
SCALE: AS DETAILED DRAWN: - K.ICKERINGILL