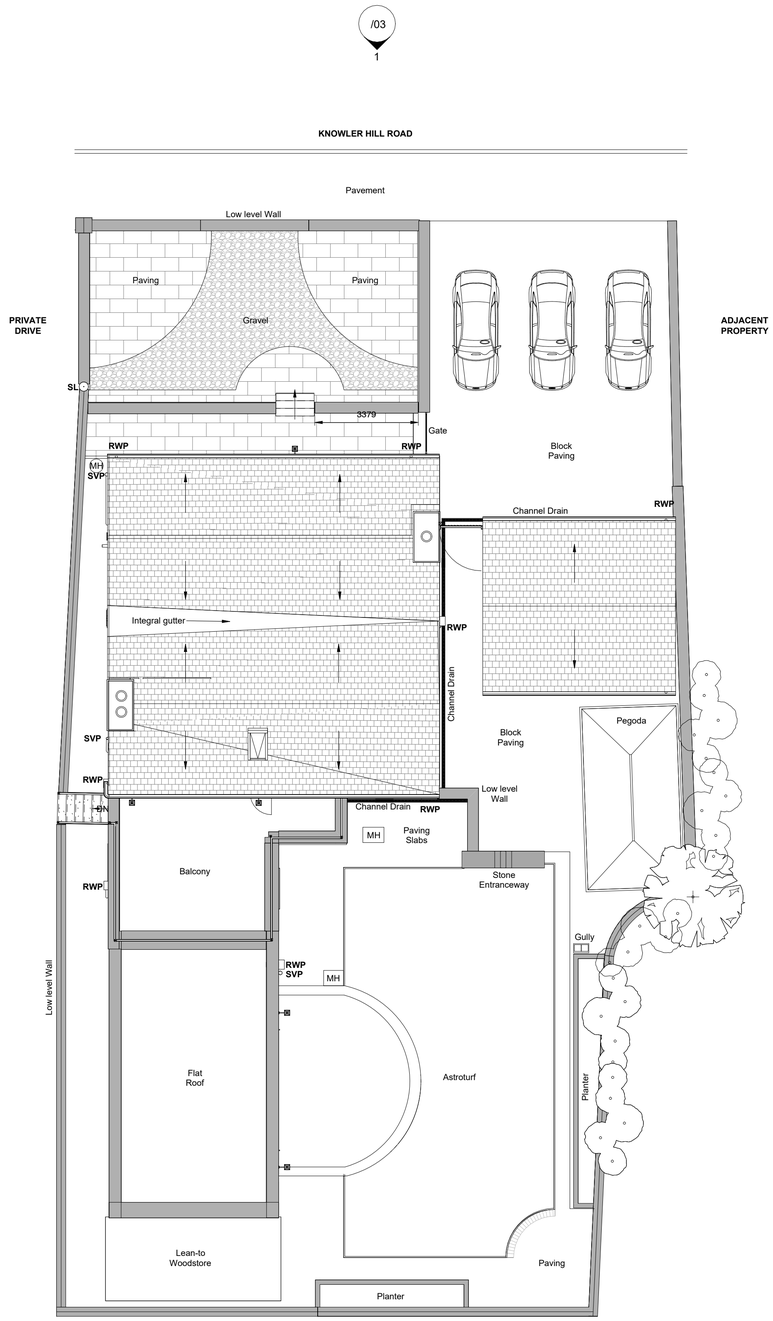

Existing Site Plan

1 : 100

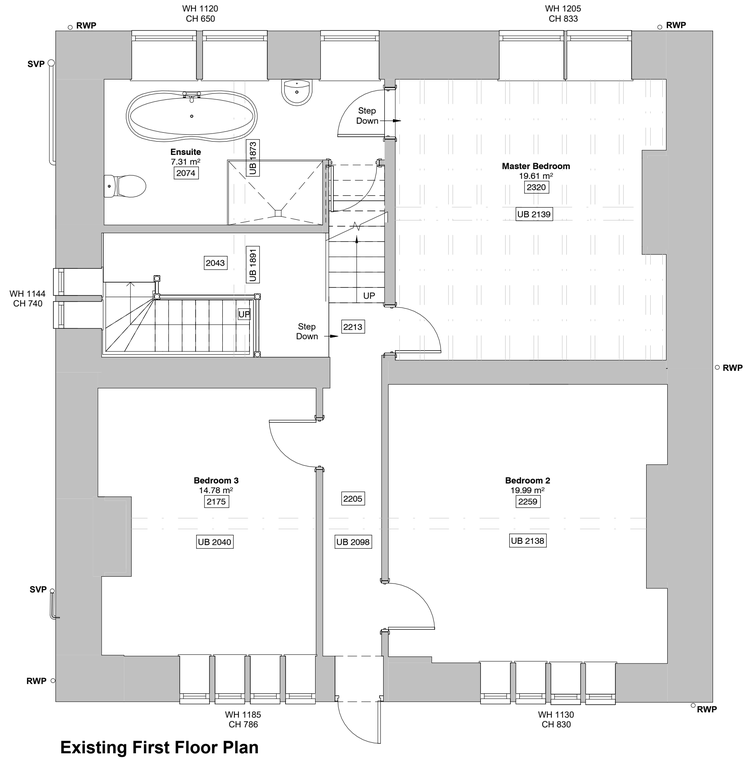

Existing First Floor Plan

1 : 50

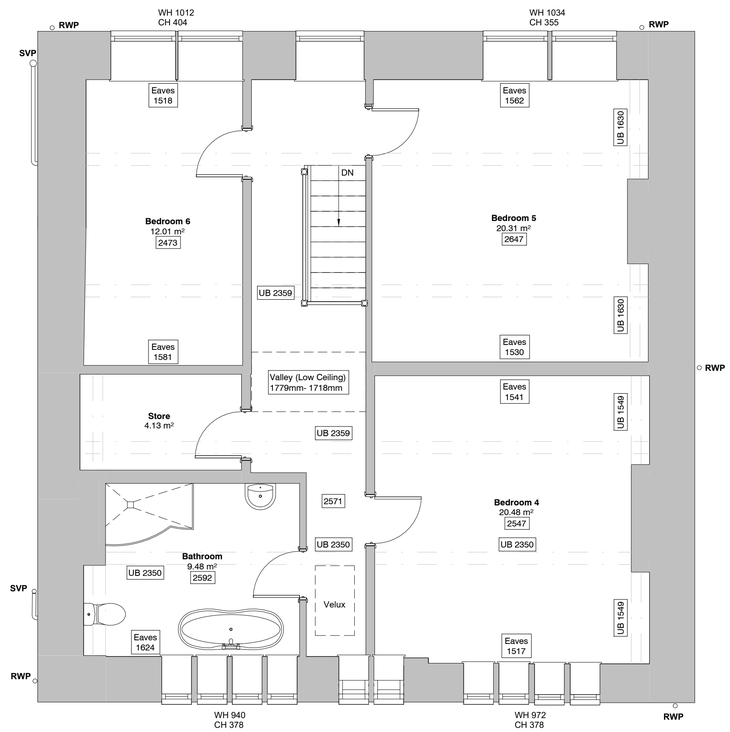

Existing Second Floor Plan

1 : 50

Direction Of North

PLEASE NOTE

1. DO NOT scale from this drawing, use figured dimensions only.
2. All dimensions to be checked on site by the contractor.
3. Please report any discrepancies to JHA Architecture Ltd immediately.
4. All setting out dimensions are approximate. To be marked out on site for approval by JHA Architecture Ltd prior to construction.

	Denotes Existing Wall
RWP	Denotes Rainwater Pipe
SVP	Denotes Soil and Vent Pipe
WH	Denotes Window Height
CH	Denotes Cill Height
UB	Denotes Underside of Beam
XXXX	Denotes Ceiling Height

Ref	Date	Revision	Initial
A	07/03/25	Updated To Planning Issue	JGR

Issue:

PLANNING ISSUE

Project/ Client:

PROPOSED GARAGE CONVERSION TO THE ALBION, 54 KNOWLER HILL, WF15 6DA FOR MR MATTHEW DISKIN

Drawing Title:

EXISTING SITE, FIRST & SECOND FLOOR PLAN

jha ARCHITECTURE

JHA Limited, West Suite, Second Floor, Unit F, South Quay, Lakeside Boulevard, Doncaster, DN4 5PL

T 01302 364 565

E enquiries@j-h-a.co.uk

W www.j-h-a.co.uk

Scale: As indicated	Date: June 2024
Drawn By: BSH	Checked By: JOH
Drawing No: 2024/032/02A	Sheet Size: A1

© This drawing is the copyright of JHA Architecture Ltd and shall not be reproduced without permission