



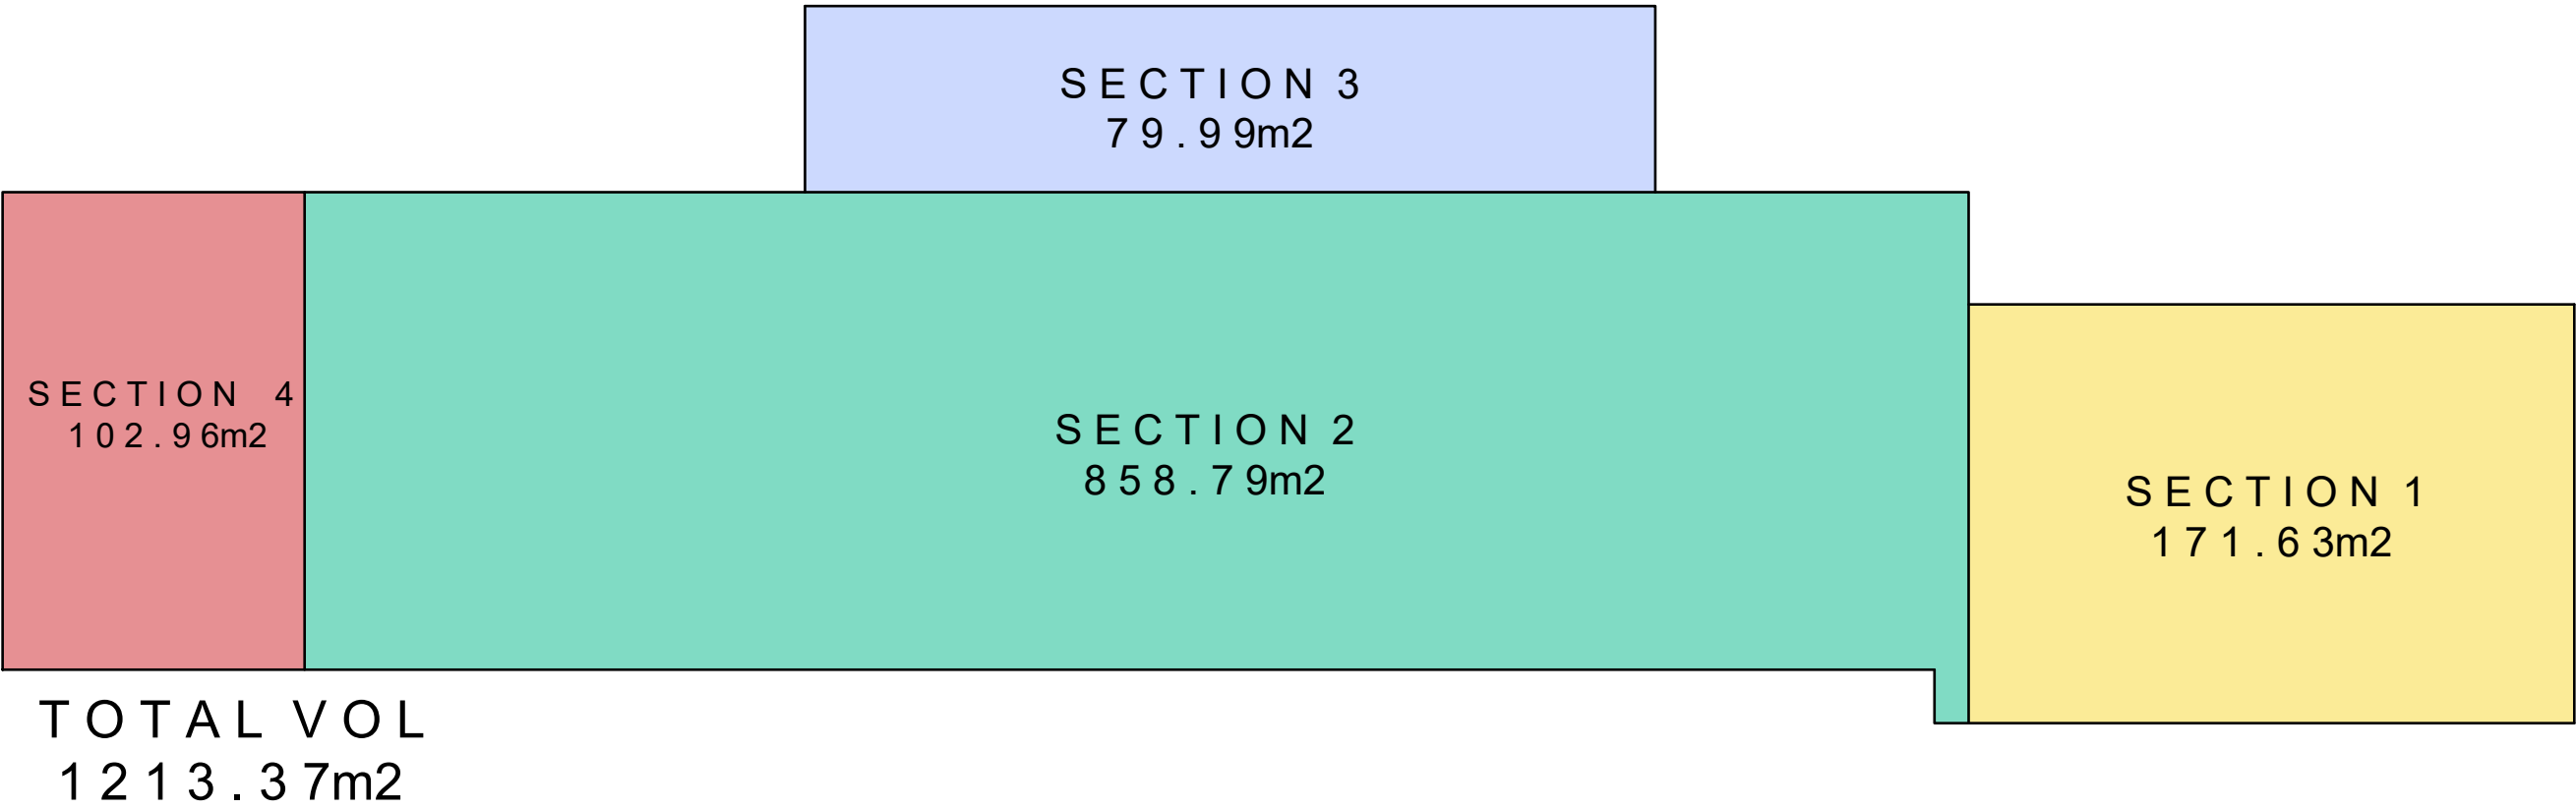

1987 EXISTING VOLUME

The above layout denotes the building as it stood in 1987.
The volumes have been calculated by referencing the 1987
existing drawings and the Historic Ordnance Survey Maps

SECTION 1 - Stable / Out-Building
SECTION 2 - Main House
SECTION 3 - Porch
SECTION 4 - Original lean-to structure

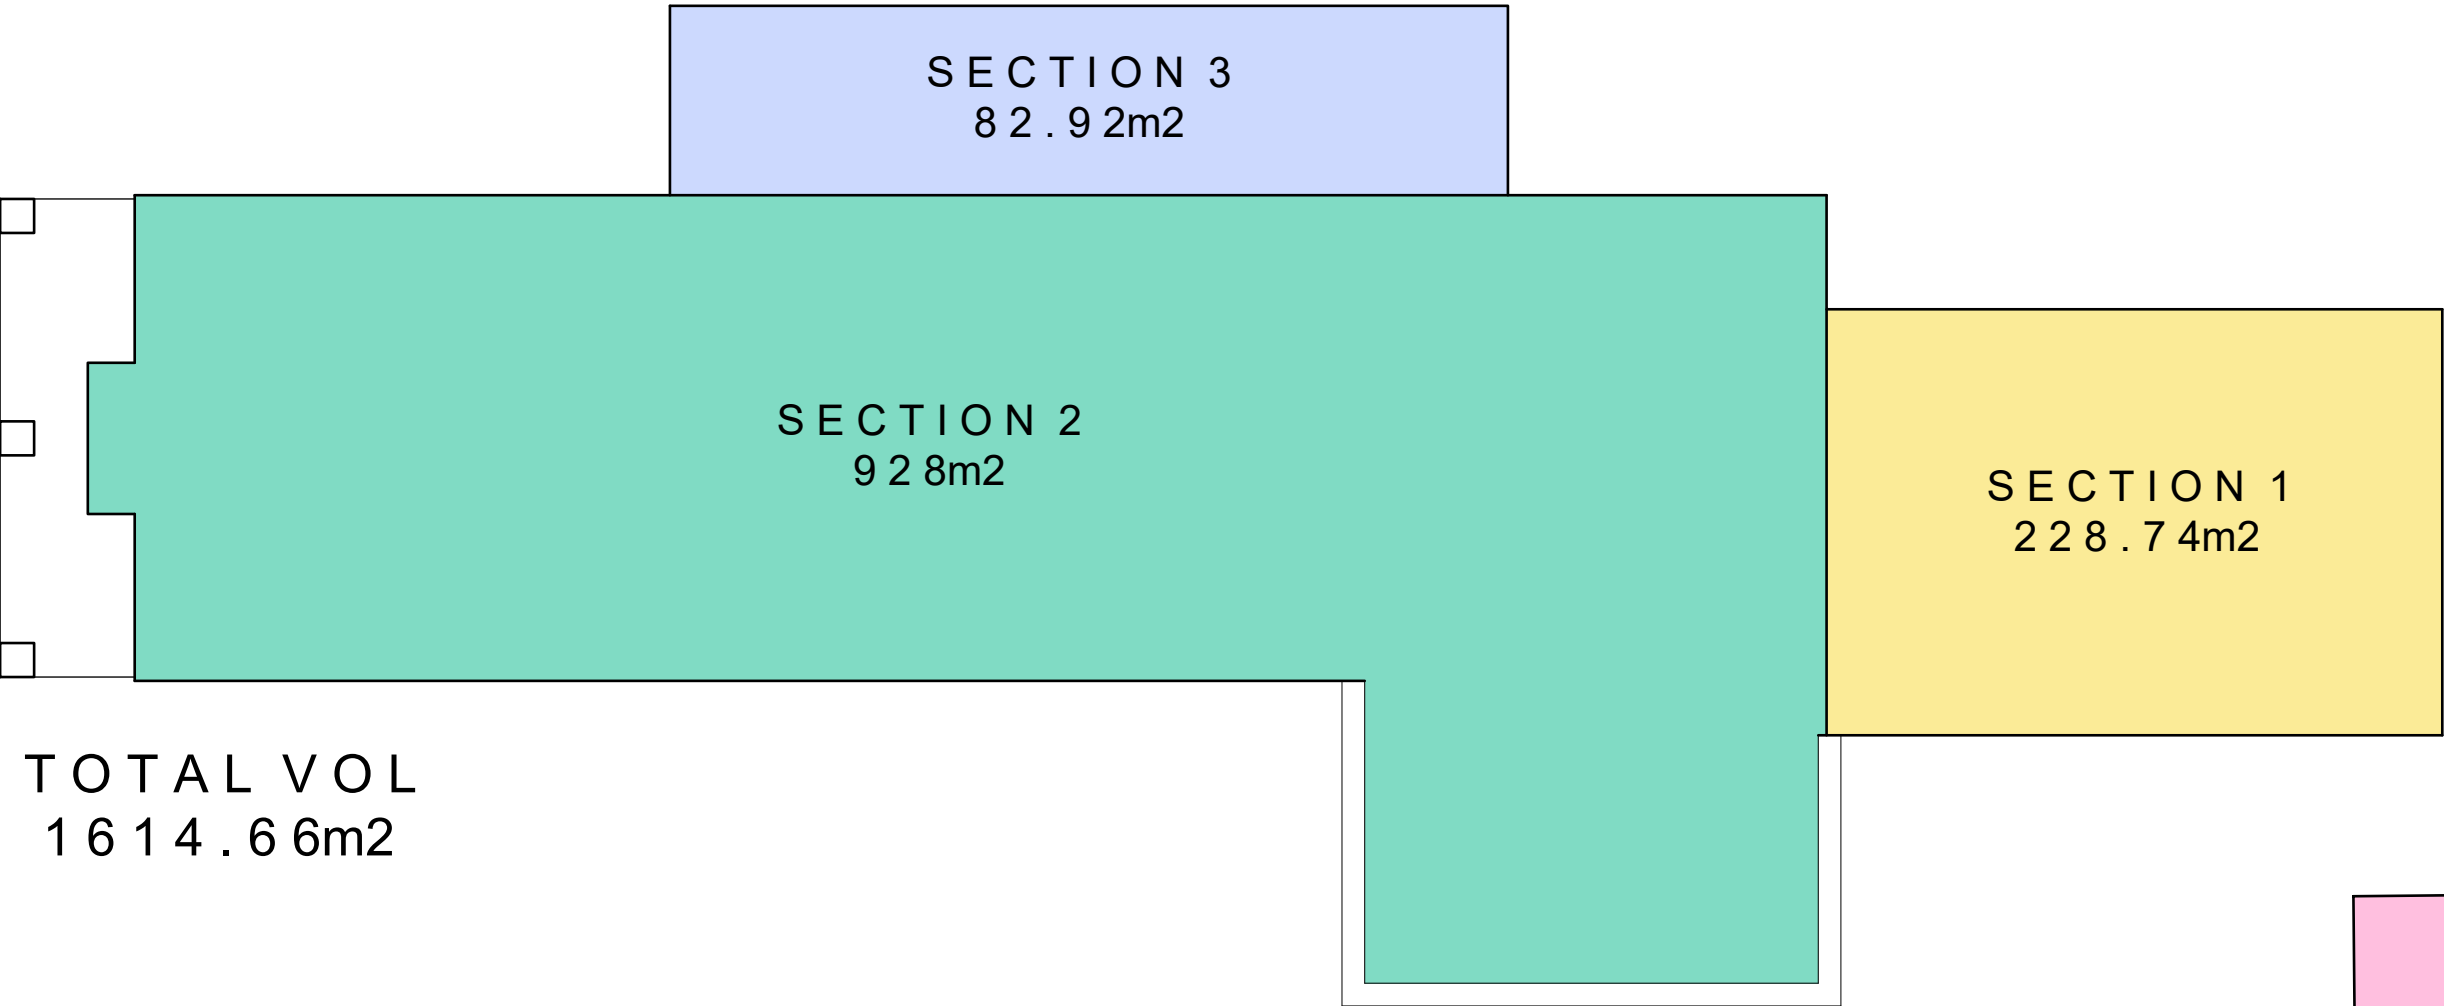


PROPOSED VOLUME

The proposed volume accounts includes for the additions such as the proposed single storey
rear extension, alterations to the porch, and increase in roof level to the utility area.

Note - The Oak lean-to garden room on the current building has not been included in any of the
above calculations since it was no present in 1987, and will not remain in any proposed scheme

SECTION 1 - Utility / Bedroom 4
SECTION 2 - Main House
SECTION 3 - Porch
SECTION 4 - Garage

DIFFERENCE = 33 %

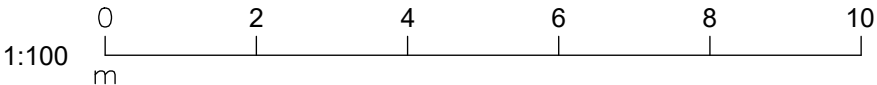

NOTES

This drawing has been prepared specifically for the purpose of obtaining Planning and or Building Regulations Approval. Its suitability for other purposes without additional supplementary details and specifications cannot be guaranteed.

All dimensions are to be checked on site, any discrepancies are to be reported to the designer before work commences. Use only figured dimensions.

All structural components shown are indicative only. Details / calculations of structural members are to be provided by the Structural Engineer.

This drawing is not to be copied or divulged to a third party without written permission.



enquiries@heneghanarchitecture.com
www.heneghanarchitecture.com

Revisions		
P01	Preliminary Issue	05.03.25

Project:

Extensions and Alterations

at Marry Carry Hall Ing Honley

for Andy Tedstone & Jennie Burton

Cubic Volume Calculations

Purpose of issue: PLANNING	
Drawn	CD
Date	March 2025
Scales	1:100 @ A2
Drawing No.	24111 - 0302 - P01