Key

- Site boundary
- Existing stone wall relocated
- 1800mm timber fence
- 1200mm post and rail
- 1800mm stone wall

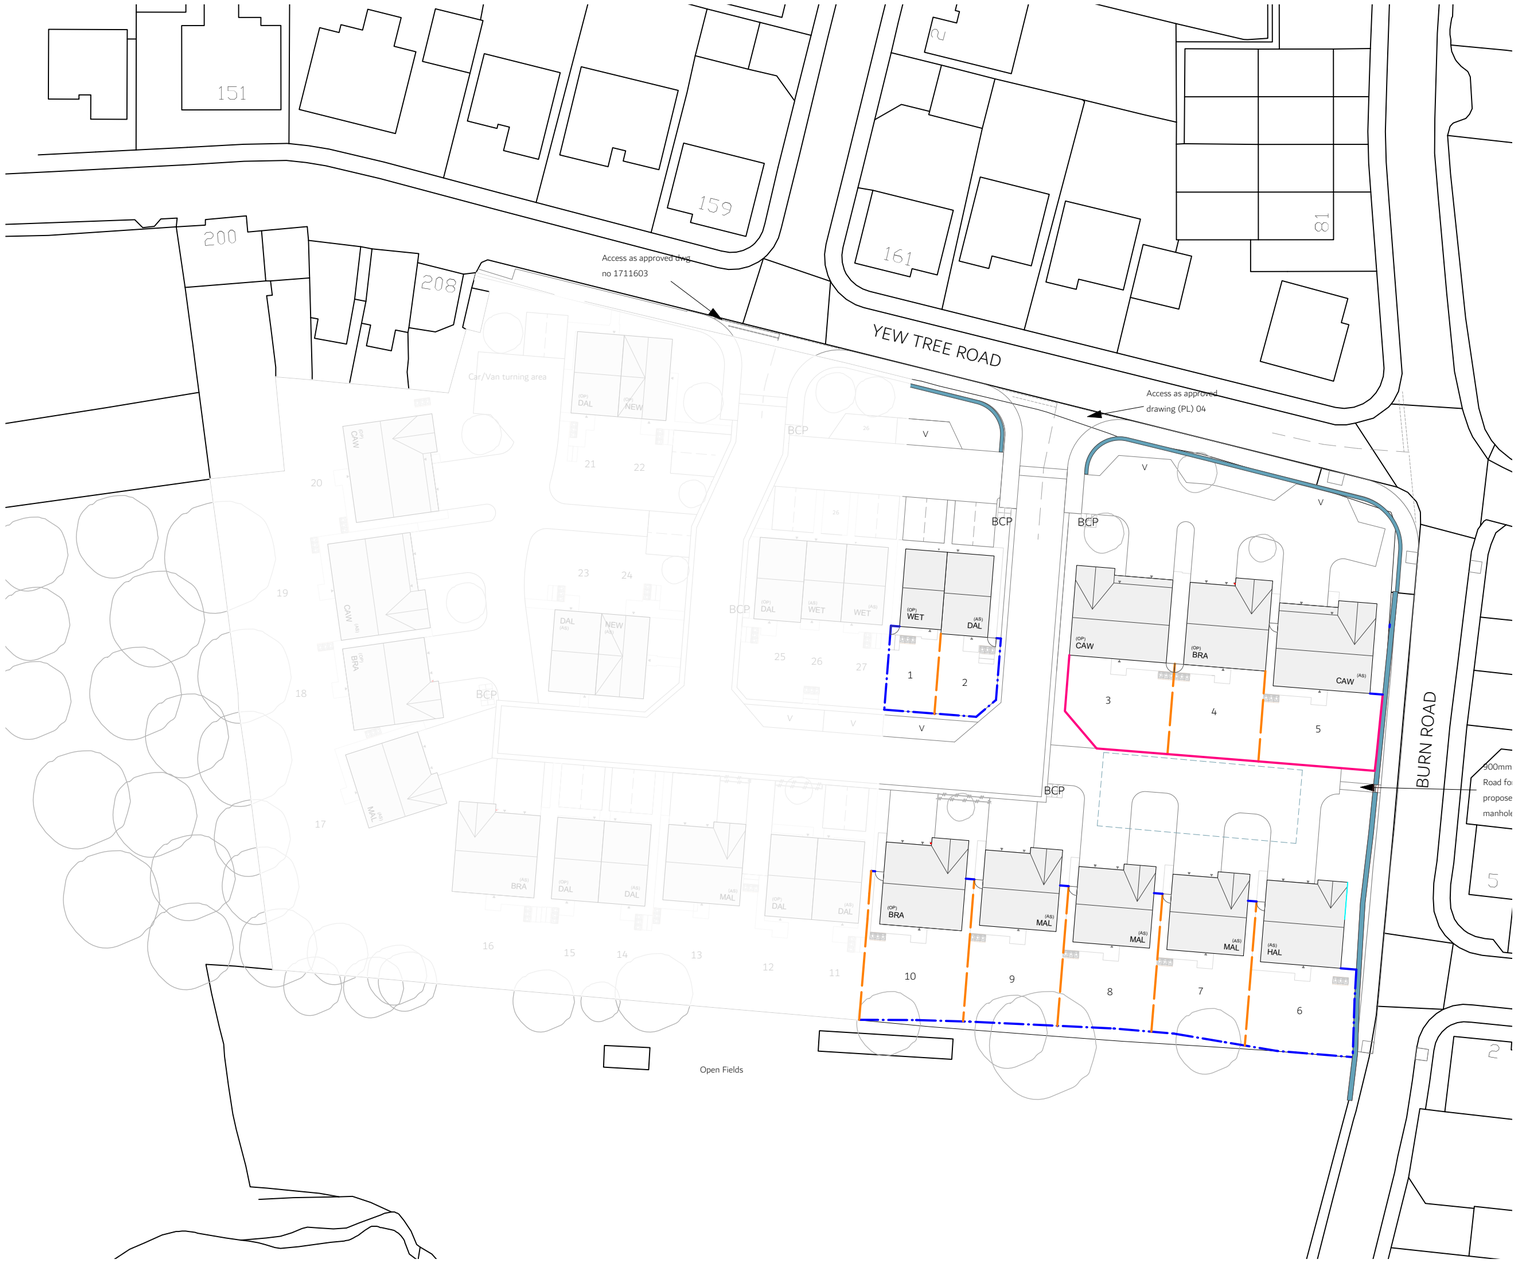

N

0 10 50

Drawing Title	**Boundary Treatments Plan**		
Site	**Yew Tree Rd (East), Birchencliffe**		
Scale	1:500 @A2	Date	25/03/25
Drawn	VB/MC	Checked	MC /BB
Drawing No.	Z234.007	Rev.	-

Thorpe Arch Grange
Walton Road
Thorp Arch
LS23 7BA

01937 543599
www.newetthomes.co.uk

NEWETT HOMES