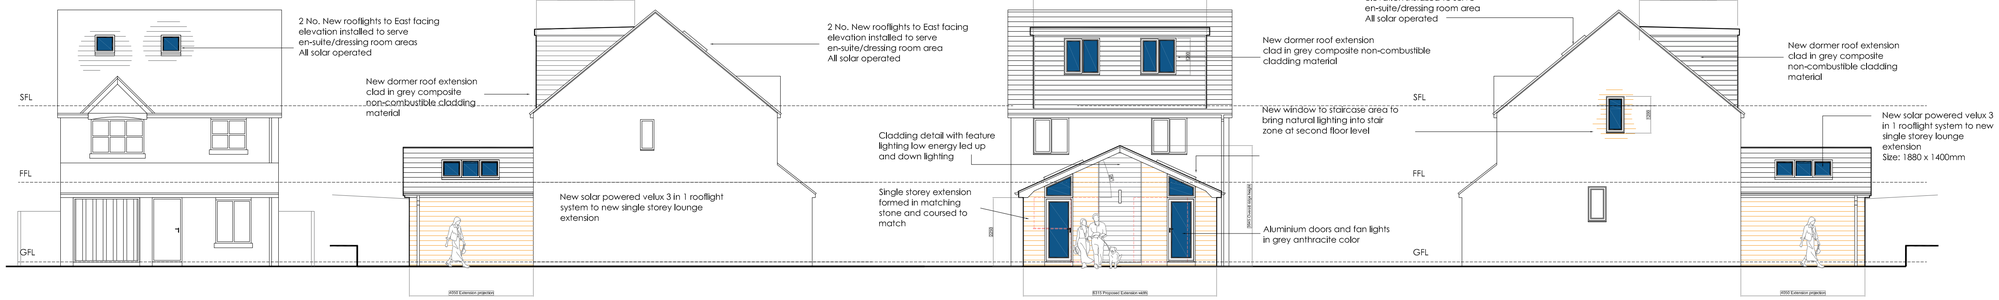

PROPOSED EAST ELEVATION

PROPOSED SOUTH ELEVATION

PROPOSED WEST ELEVATION

PROPOSED NORTH ELEVATION

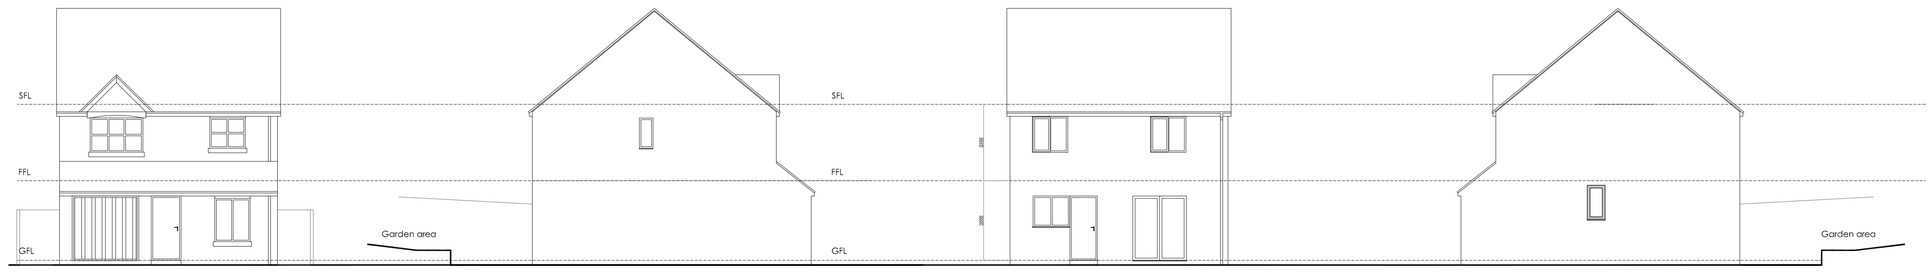

EXISTING EAST ELEVATION

EXISTING SOUTH ELEVATION

EXISTING WEST ELEVATION

EXISTING NORTH ELEVATION

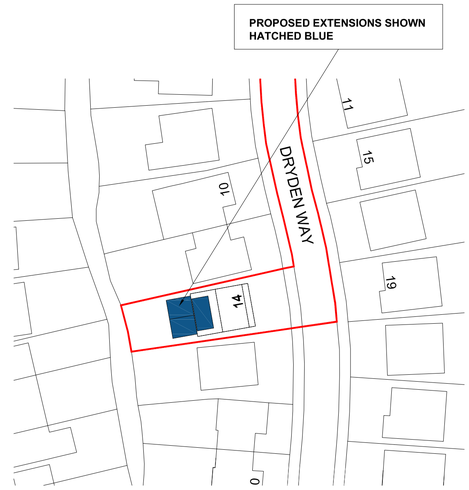

BLOCK PLAN - 1:500

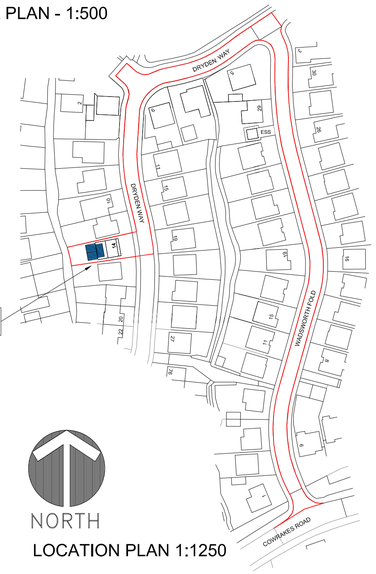

SITE EDGED RED FOR IDENTIFICATION

LOCATION PLAN 1:1250

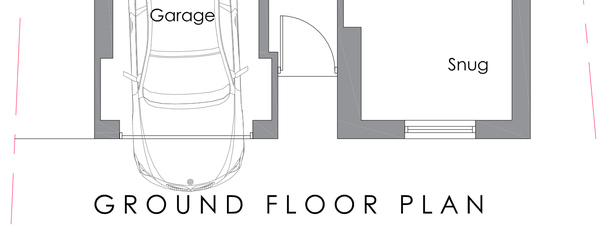

GROUND FLOOR PLAN

FIRST FLOOR PLAN

SECOND FLOOR PLAN

Key:

- Existing Beams
- Proposed beams
- Removed Structure
- Existing Walls
- Proposed Walls

GENERAL NOTES:

1. THIS DRAWING SHALL BE READ IN CONJUNCTION WITH ALL RELEVANT STRUCTURAL AND MECHANICAL SERVICES DRAWINGS WHERE REFERENCED.

2. ALL MEASUREMENTS WHERE SHOWN TO BE CHECKED ON SITE AND VERIFIED PRIOR TO CONSTRUCTION AND ON SITE ASSEMBLY. THIS DRAWING IS COPYRIGHT AND PROPERTY OF DESIGN LINE AND SHALL NOT BE REPRODUCED OR COPIED IN ANY WAY WITHOUT PRIOR PERMISSION.
IF YOU HAVE RECIEVED THIS DRAWING IN PDF FORMAT NEVER ASSUME IT IS TO SCALE ALWAYS CHECK WITH THE AUTHOR.

3. PLEASE DO NOT SCALE FROM THIS DRAWING IF IN DOUBT ALWAYS ASK. FIGURED DIMENSIONS TO BE TAKEN IN PREFERENCE TO SCALED DIMENSIONS.

REV.	BY	DATE	NOTE
A	sb	10.04.25	Red line amended and notice served on road ownership

Title

Proposed Rear Lounge Extension and Dormer roof extension

14 Dryden way
Lindley
Huddersfield
HD3 3ZH
Mr.Mrs.Humphries
Proposed Plans and Elevations

PLANNING 2025

Design Line Huddersfield Ltd.
62 Tom Lane, Crosland Moor
Huddersfield, W.Yorks HD4 5QQ
Telephone/Fax: 01484 644684
Mobile: 07830 151721
E-mail: info@designlinearchitectural.co.uk

Date	Drawn	Checked	Rev
March 25	SB	SB	
Scale	Project No.	Drg. no.	
1:500/1:100	DL909	02	A