Sheet size
A1

Notes:
1. Setting out to be the responsibility of contractor.
2. Contractor to pay particular attention to pitch of roof and headroom at stairs.
3. Any discrepancies to be reported to Colne Valley Design.

0m	Scale 1:50	4m
0m	Scale 1:100	8m
0m	Scale 1:200	16m
0m	Scale 1:500	40m
0m	Scale 1:1250	100m

(When to scale of original plan bar = 8cm)

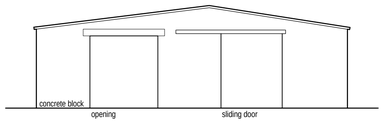

Existing front/north facing elevation (1:100)

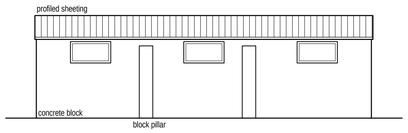

Existing side/east facing elevation (1:100)

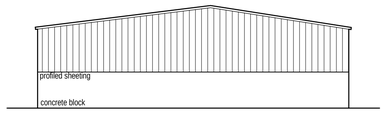

Existing rear/south facing elevation (1:100)

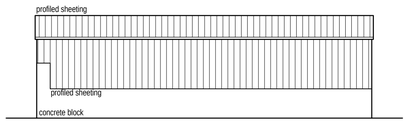

Existing side/west facing elevation (1:100)

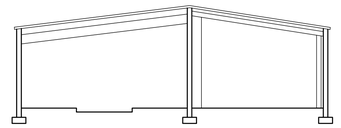

Existing cross section (1:100)

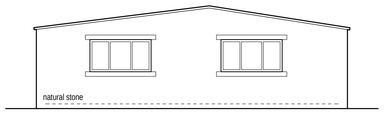

Proposed front/north facing elevation (1:100)

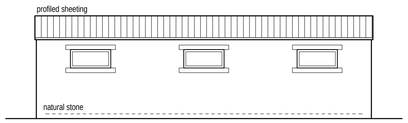

Proposed side/east facing elevation (1:100)

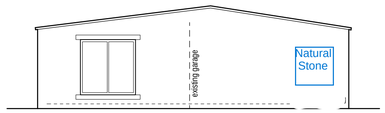

Proposed rear/south elevation (1:100)

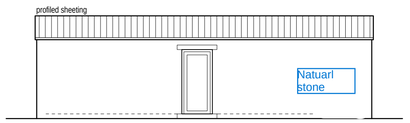

Proposed side/waest facing elevation (1:100)

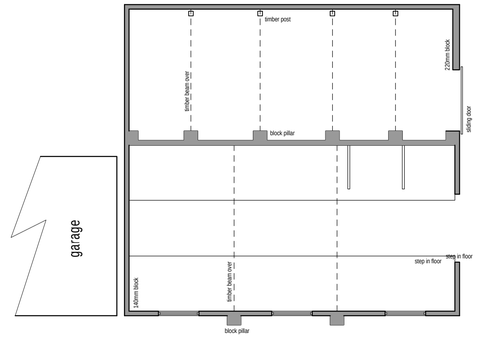

Existing layout plan (1:100)

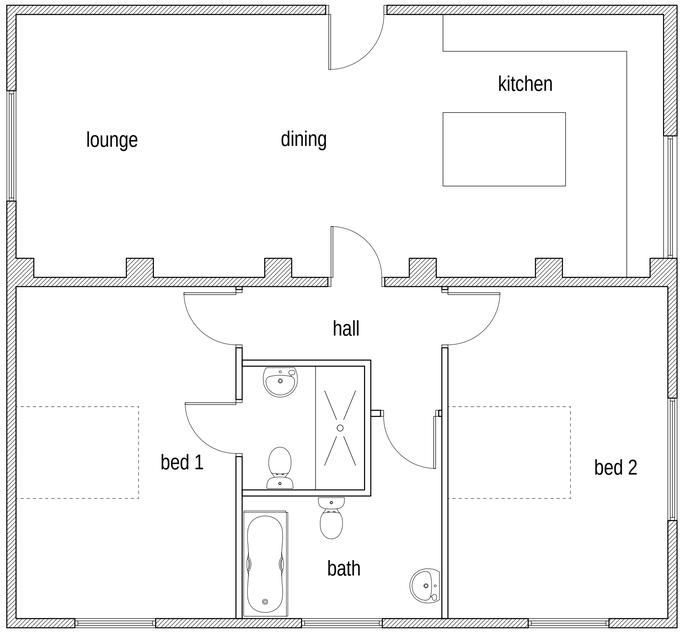

Proposed layout plan (1:50)

Proposed site plan (1:250)

Rev B 28/06/2024 Lounge window moved.
Rev A 26/02/2024 Scheme amended to be a conversion of the existing building.

Colne Valley Design
8 Meadow Lane
Slaithwaite
Huddersfield HD7 5EX

Tel: 01484 842097
Mobile: 07867 803312
E-mail: mitchell@sbhomes.co.uk

Proprietor: S.A. Mitchell (ACIOB)

Project
Creation of Holiday Let.

For
Mr S Waterhouse.

Address
Shaley Farm
Scholes Gate Road
HD9

Title
Layout Plans and Elevations.

Job No.	Drawing number	Date
22 J 45.	01 B.	Oct 2022.