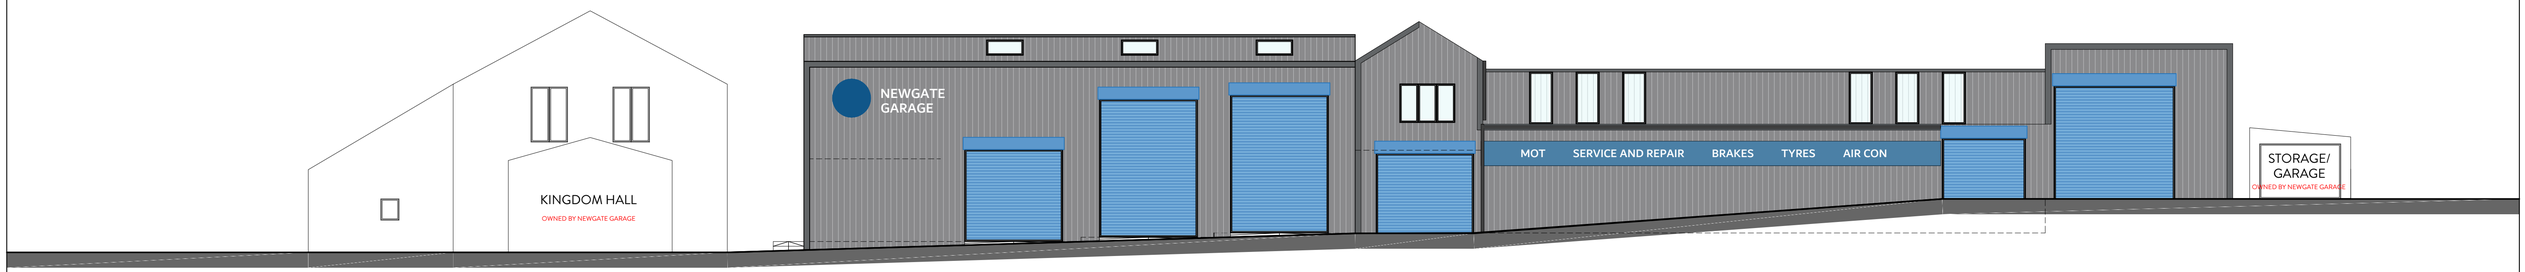

PROPOSED STREET SCENE
1:100

2021 NORTHERN DESIGN AWARDS FINALIST

2022 Best of Houzz Service

BUILD 2021 Home Builder Awards

BUILD Architecture Awards 2019

REVISION	DESCRIPTION	DATE
-	-	-
-	-	-
-	-	-
-	-	-
-	-	-
-	-	-
-	-	-
-	-	-
-	-	-
-	-	-
-	-	-

NOTES

STATUS: PLANNING DRAWING

ORANGE DESIGN STUDIO.
ARCHITECTURAL PRACTICE

hello@orangedesignstudio.co.uk
59A, Huddersfield Road, Mirfield, WF14 8AA
orangedesignstudio.co.uk
01924 650930

COPYRIGHT © ORANGE DESIGN STUDIO LIMITED

PROJECT TITLE: NEWGATE GARAGE

DRAWING TITLE: PROPOSED STREET SCENE

SCALE	DRAWN	CHECKED	PROJECT REFERENCE
1:100	EC	JH	ODS_21-499
PAPER SIZE	DWG NUMBER	DATE	REVISION
A1	(30)001	27/02/24	/

CLIENT: MOHAMED ADEEL