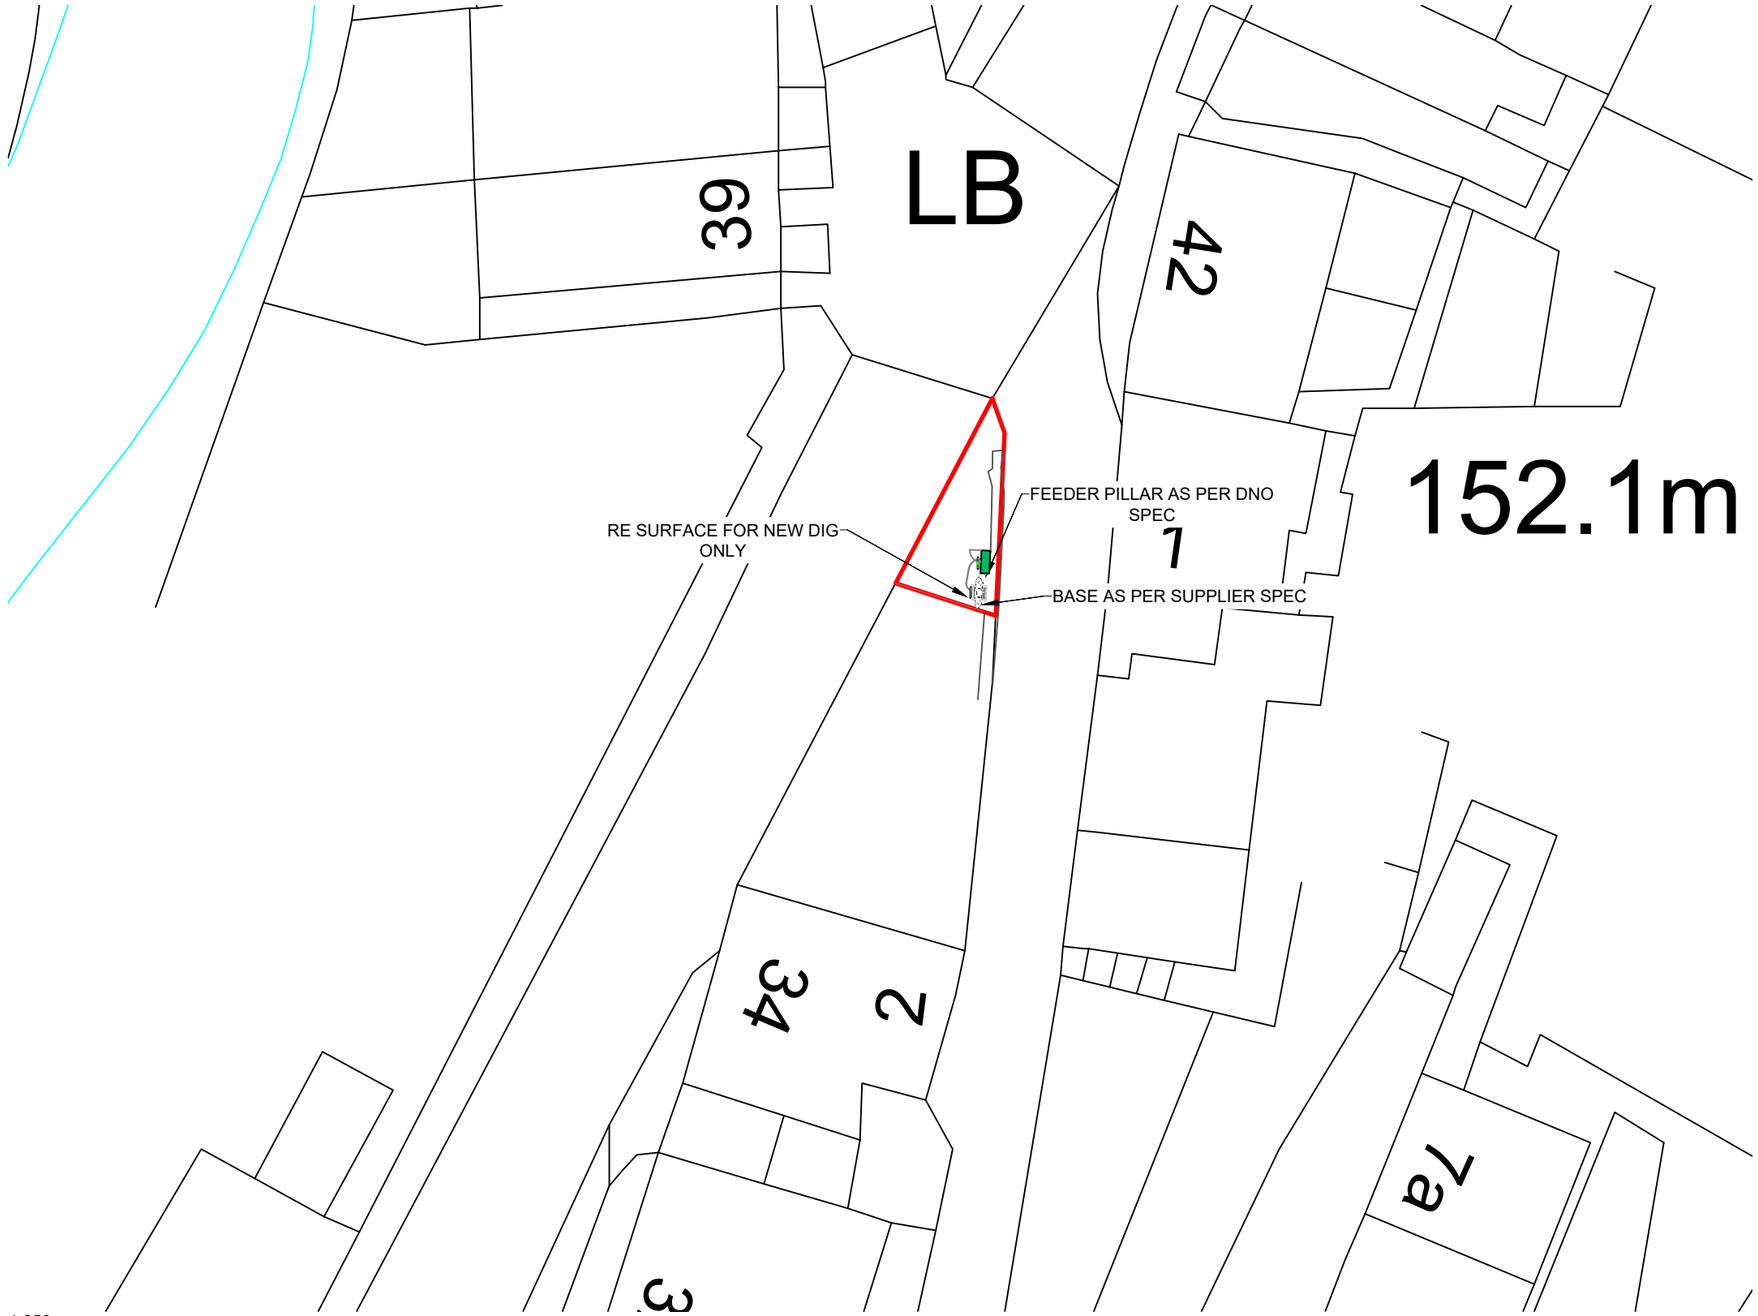

SURFACING LEGEND

Denotes Equipment protection Hooped Barrier - 60 x 800 x 500mm

1:250

5m 0 5m 10m

N W E S

REV	DATE	BY	DESCRIPTION	CHK	APD
B	02/04/25	AS	Charger changed	JH	IC
A	21/10/24	AS	New Design	JH	IC

ZEST

Zest Eco Ltd, Bond House, The Bourse, Boar Lane, Leeds, LS1 5EN
web–Zest.uk.com email–operations@zest.uk.com

CLIENT
–

DESIGN
ZEST

SCALE	DATE	DRAWN	CHECKED	APPROVED	SHT
1:250	OCT'24	AS	JH	IC	A3

DRAWING No.
ZST–0000–12

PROJECT
STATION ROAD, HOLMFIRTH
HD9 1AB

TITLE
FINISHES PLAN