


KEY

AREA OF INTERVENTION

Notes:
1. No Site Survey Undertaken
2. Drawings Prepared via desktop exercise - Existing Service Locations are Approximations

SITE LOCATION PLAN - 1:1250

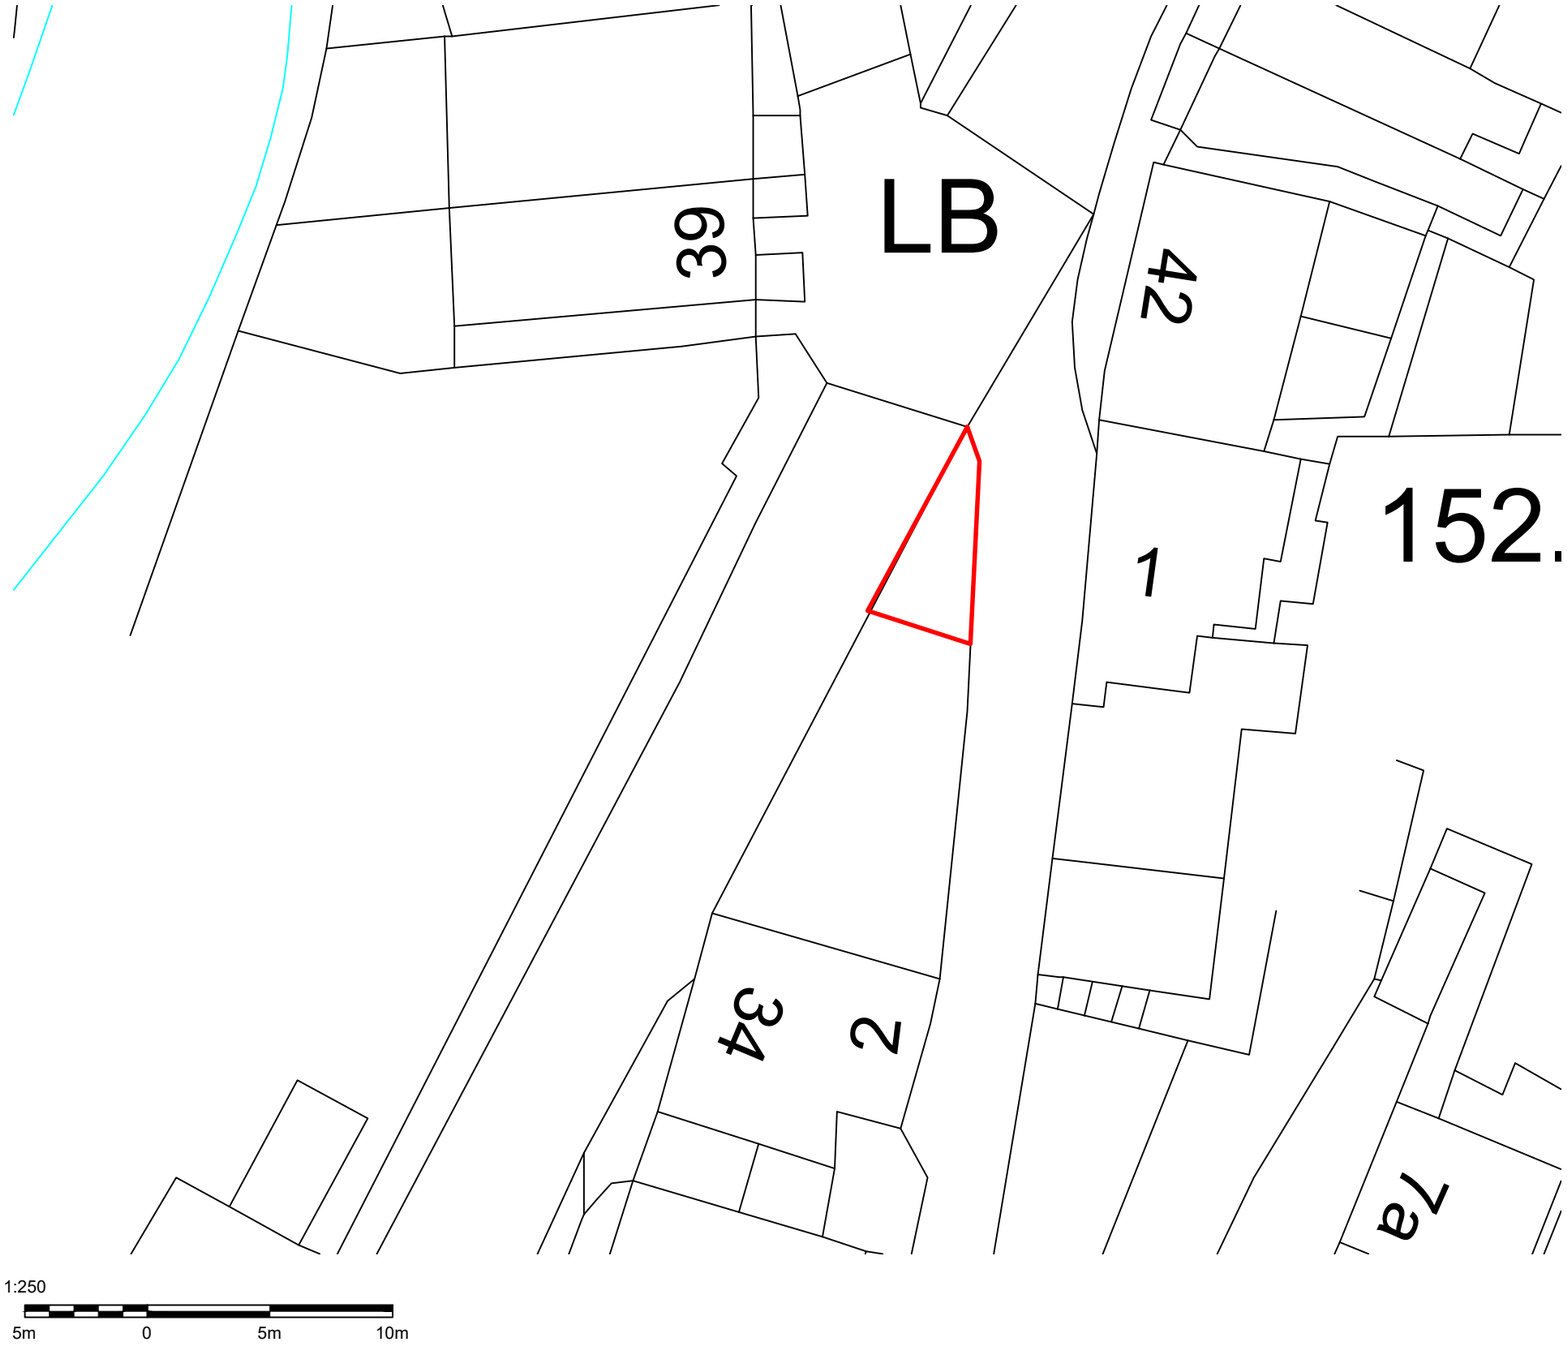


N
W E
S

| REV | DATE | BY | DESCRIPTION | CHK | APD |
|---|---|---|---|---|---|
| B | 02/04/25 | AS | Charger changed | JH | IC |
| A | 21/10/24 | AS | New Design | JH | IC |

ZEST

Zest Eco Ltd, Bond House, The Bourse,
Boar Lane, Leeds, LS1 5EN
web–Zest.uk.com email–operations@zest.uk.com

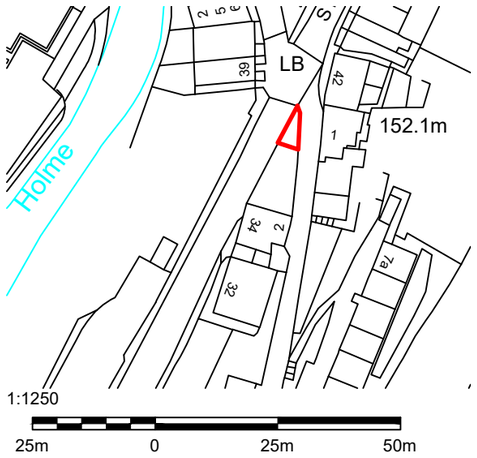CLIENT
–

DESIGN
ZEST

| SCALE | DATE | DRAWN | CHECKED | APPROVED | SHT |
|---|---|---|---|---|---|
| 1: 250 | OCT'24 | AS | JH | IC | A3 |

DRAWING No.
ZST–0000–02

PROJECT
STATION ROAD, HOLMFIRTH
HD9 1AB

TITLE
EXISTING LAYOUT