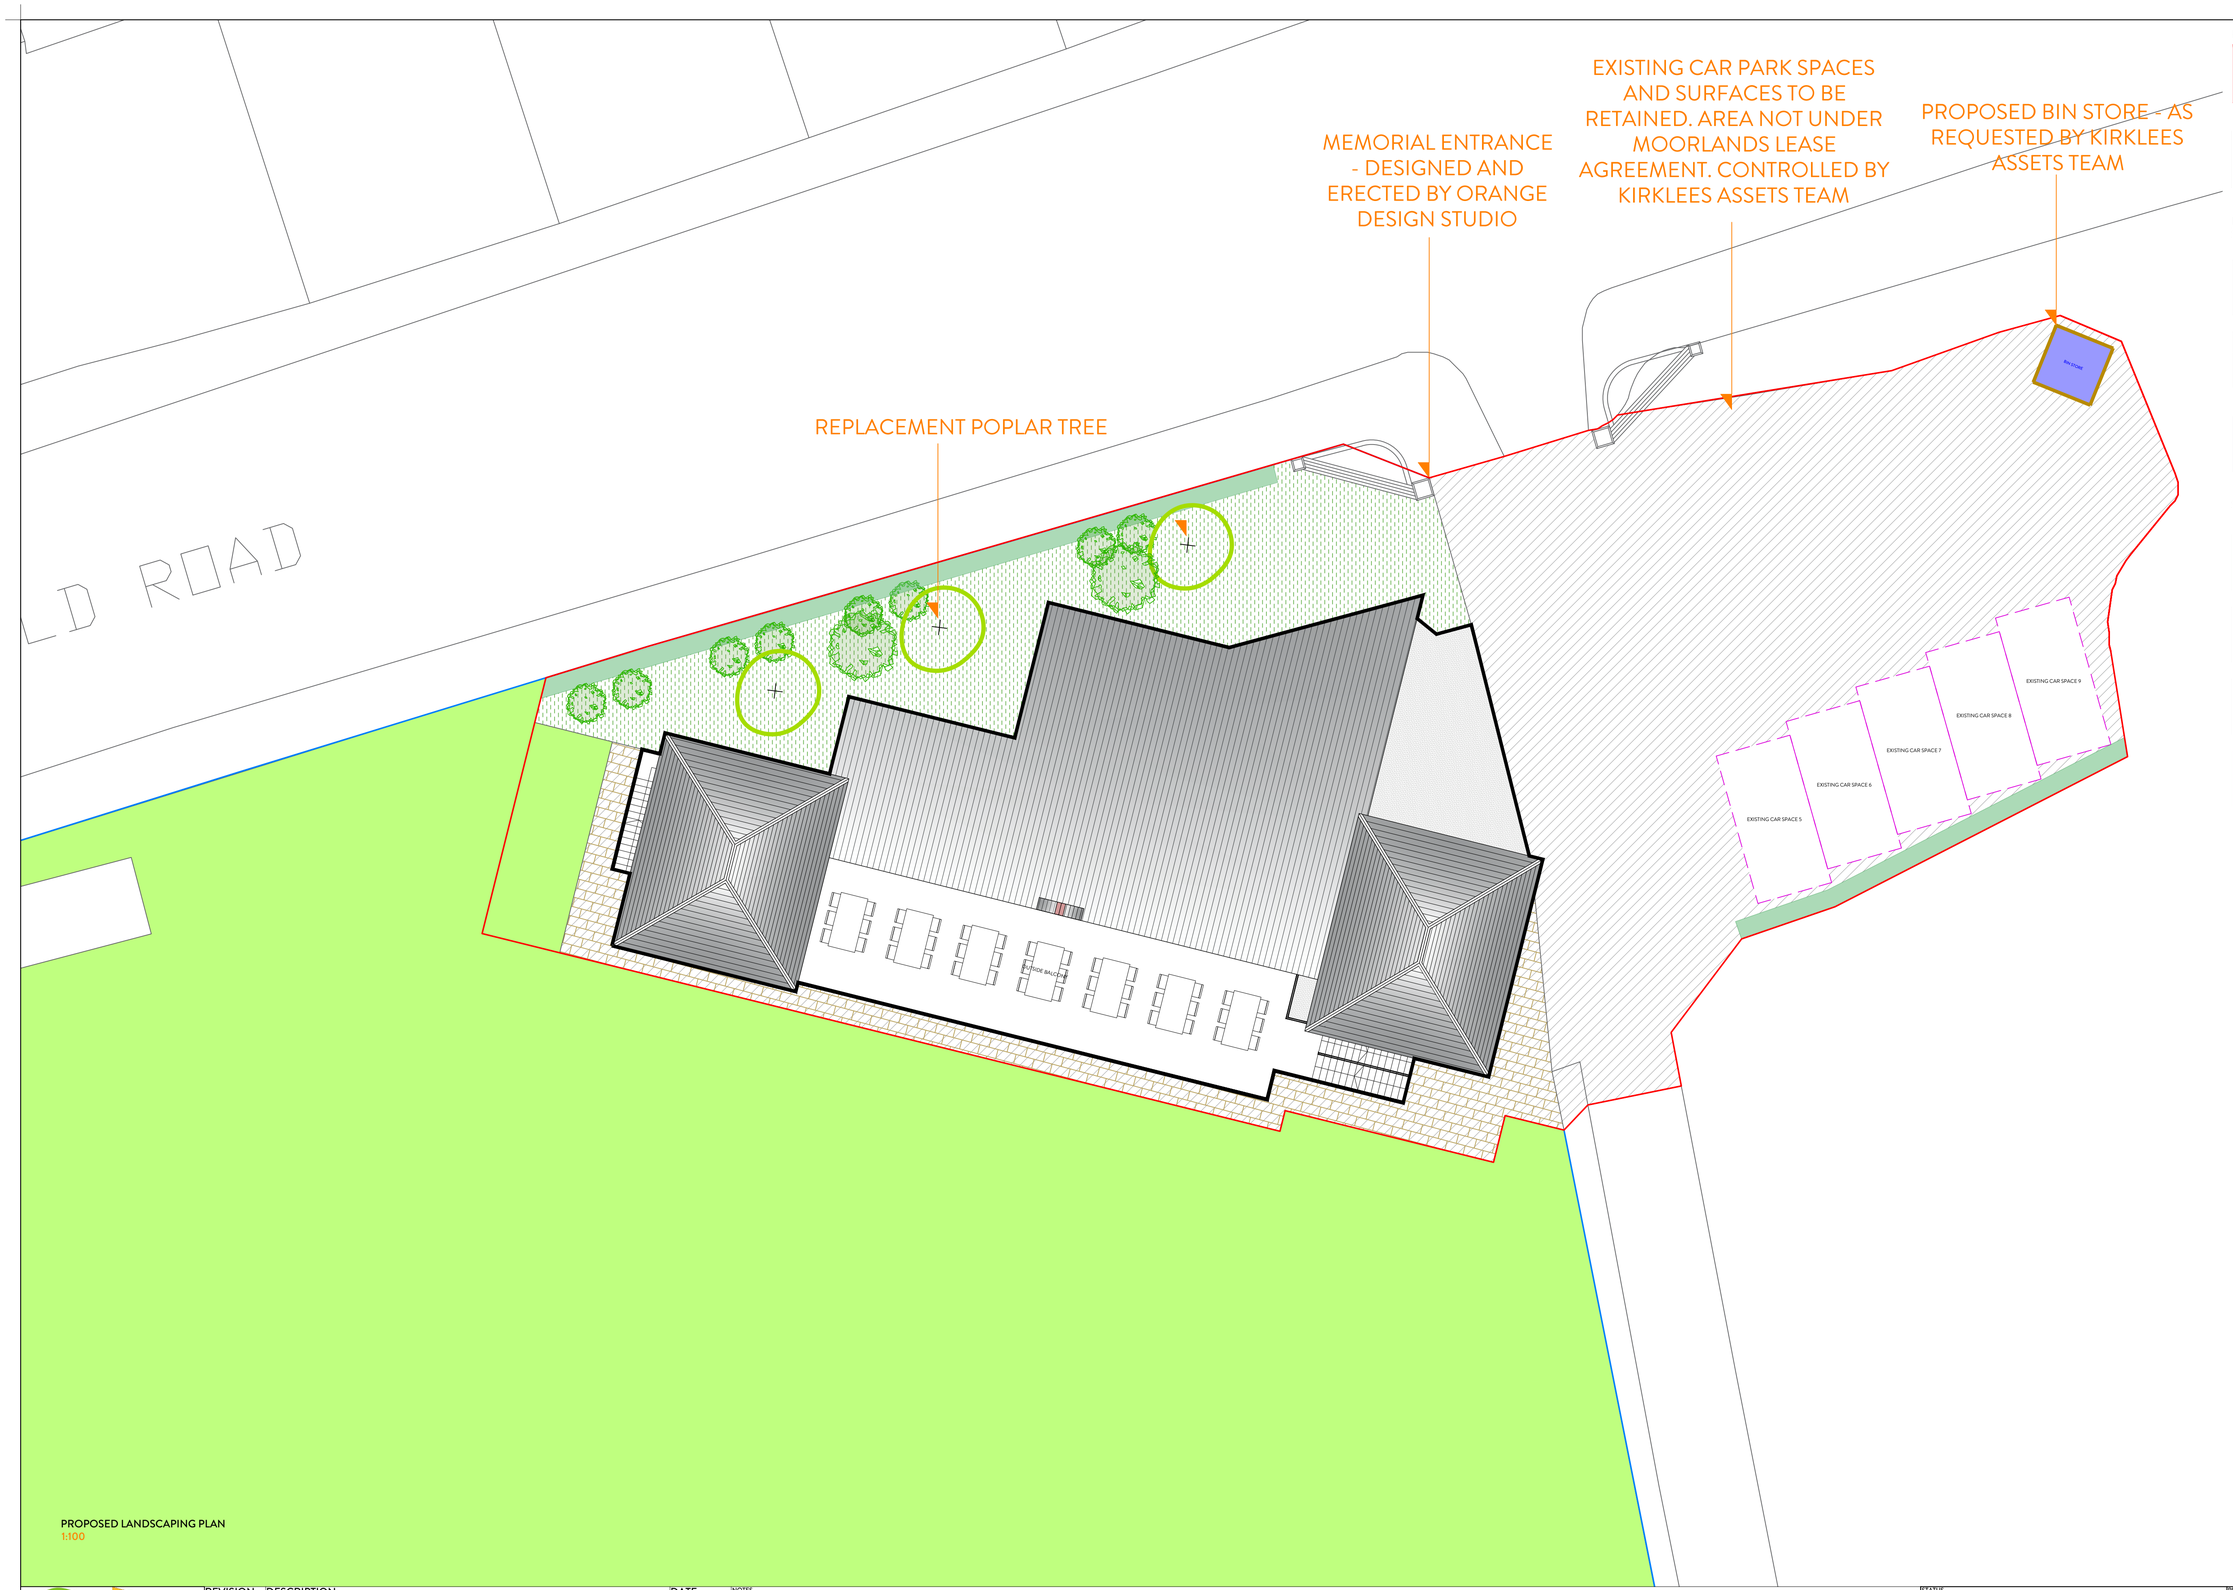

KEY:

Application Boundary

Proposed Buildings:
Refer to Architects details

HARDWORKS
Surfaces and Finishes

Area not affected by landscaping works

Flagstone paving:
Paving to be cleaned and to be replaced, to match existing, where necessary

Bin Store:
As requested by the Kirklees Lease Team.

SOFTWORKS

Proposed Bushes/Small Trees

Hedgerows:
Mix of hedgerow planting

Proposed Trees:
Replacement Poplar Trees

Lawn.

PROPOSED LANDSCAPING PLAN
1:100

2021 NORTHERN DESIGN AWARDS FINALIST

2022 Best of Houzz Service

BUILD 2021 Home Builder Awards

BUILD Architecture Awards 2019

REVISION	DESCRIPTION	DATE
-	-	-
-	-	-
-	-	-
-	-	-
-	-	-
-	-	-
-	-	-
-	-	-
-	-	-
-	-	-
-	-	-

NOTES

STATUS: PLANNING DRAWING

ORANGE DESIGN STUDIO.
ARCHITECTURAL PRACTICE

hello@orangedesignstudio.co.uk
59A, Huddersfield Road, Mirfield, WF14 8AA
orangedesignstudio.co.uk
01924 650930

COPYRIGHT © ORANGE DESIGN STUDIO LIMITED

PROJECT TITLE: MOORLANDS CRICKET CLUB, MIRFIELD

DRAWING TITLE: PROPOSED LANDSCAPING PLAN

SCALE	DRAWN	CHECKED	PROJECT REFERENCE
1:100	EC	JH	ODS_24-899
PAPER SIZE	DWG NUMBER	DATE	REVISION
A1	(20)006	27/02/25	/

CLIENT: MOORLANDS CRICKET CLUB