Timber Heritage Flush Casement Windows

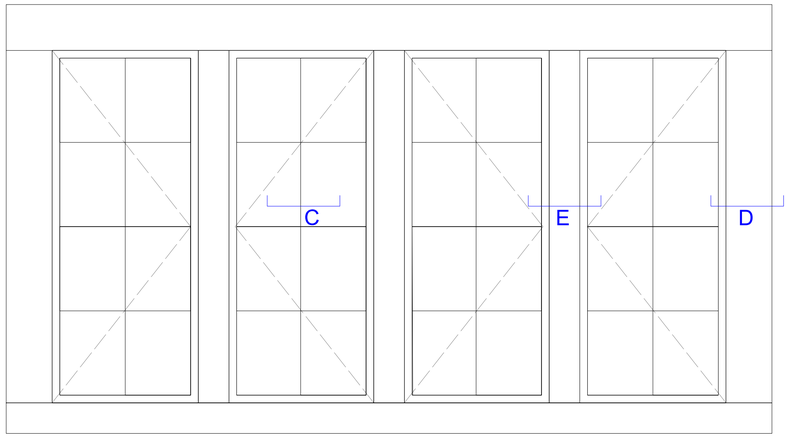

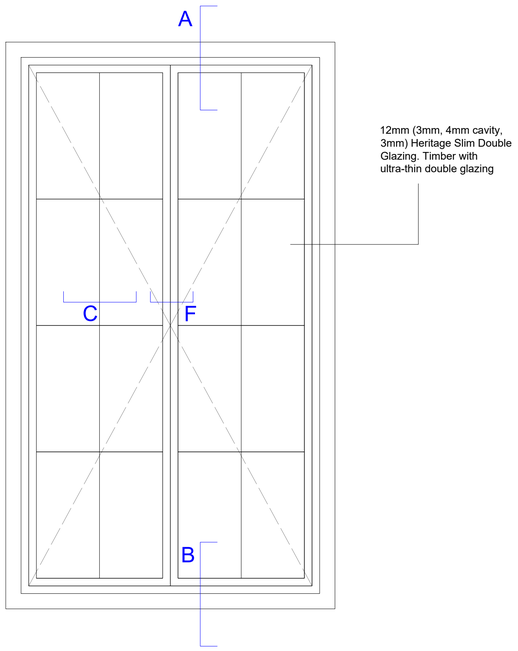

1:10

200mm 0 200mm 400mm 600mm 800mm 1000mm

1:5 External Window Detailed Drawings

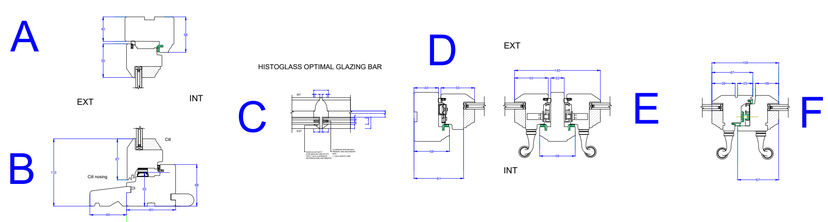

1:5

100mm 0 100mm 200mm 300mm 400mm 500mm

Site Address: Fletcher House Farm, Lumb Lane, Huddersfield, HD4 6SZ	Title: Proposed External Window Replacements
Project: Internal Alterations	
Drawing No: 31/2503/011	
Date: March 2025	Scale: 1:10 + 1:5 @ A1
Status: Planning - Listed Building Consent	
Client: Rob Airey	

This document and all information herein is confidential and the intellectual property of Studio Kazaad Ltd. It is disclosed in confidence on terms that it will not be disclosed to any third party, used, sold, loaned, licensed, or reproduced in whole or in any part in any manner or form for manufacturing, tendering or for any other purpose without the written permission of Studio Kazaad Ltd. The copyright is retained by Studio Kazaad.
© Studio Kazaad