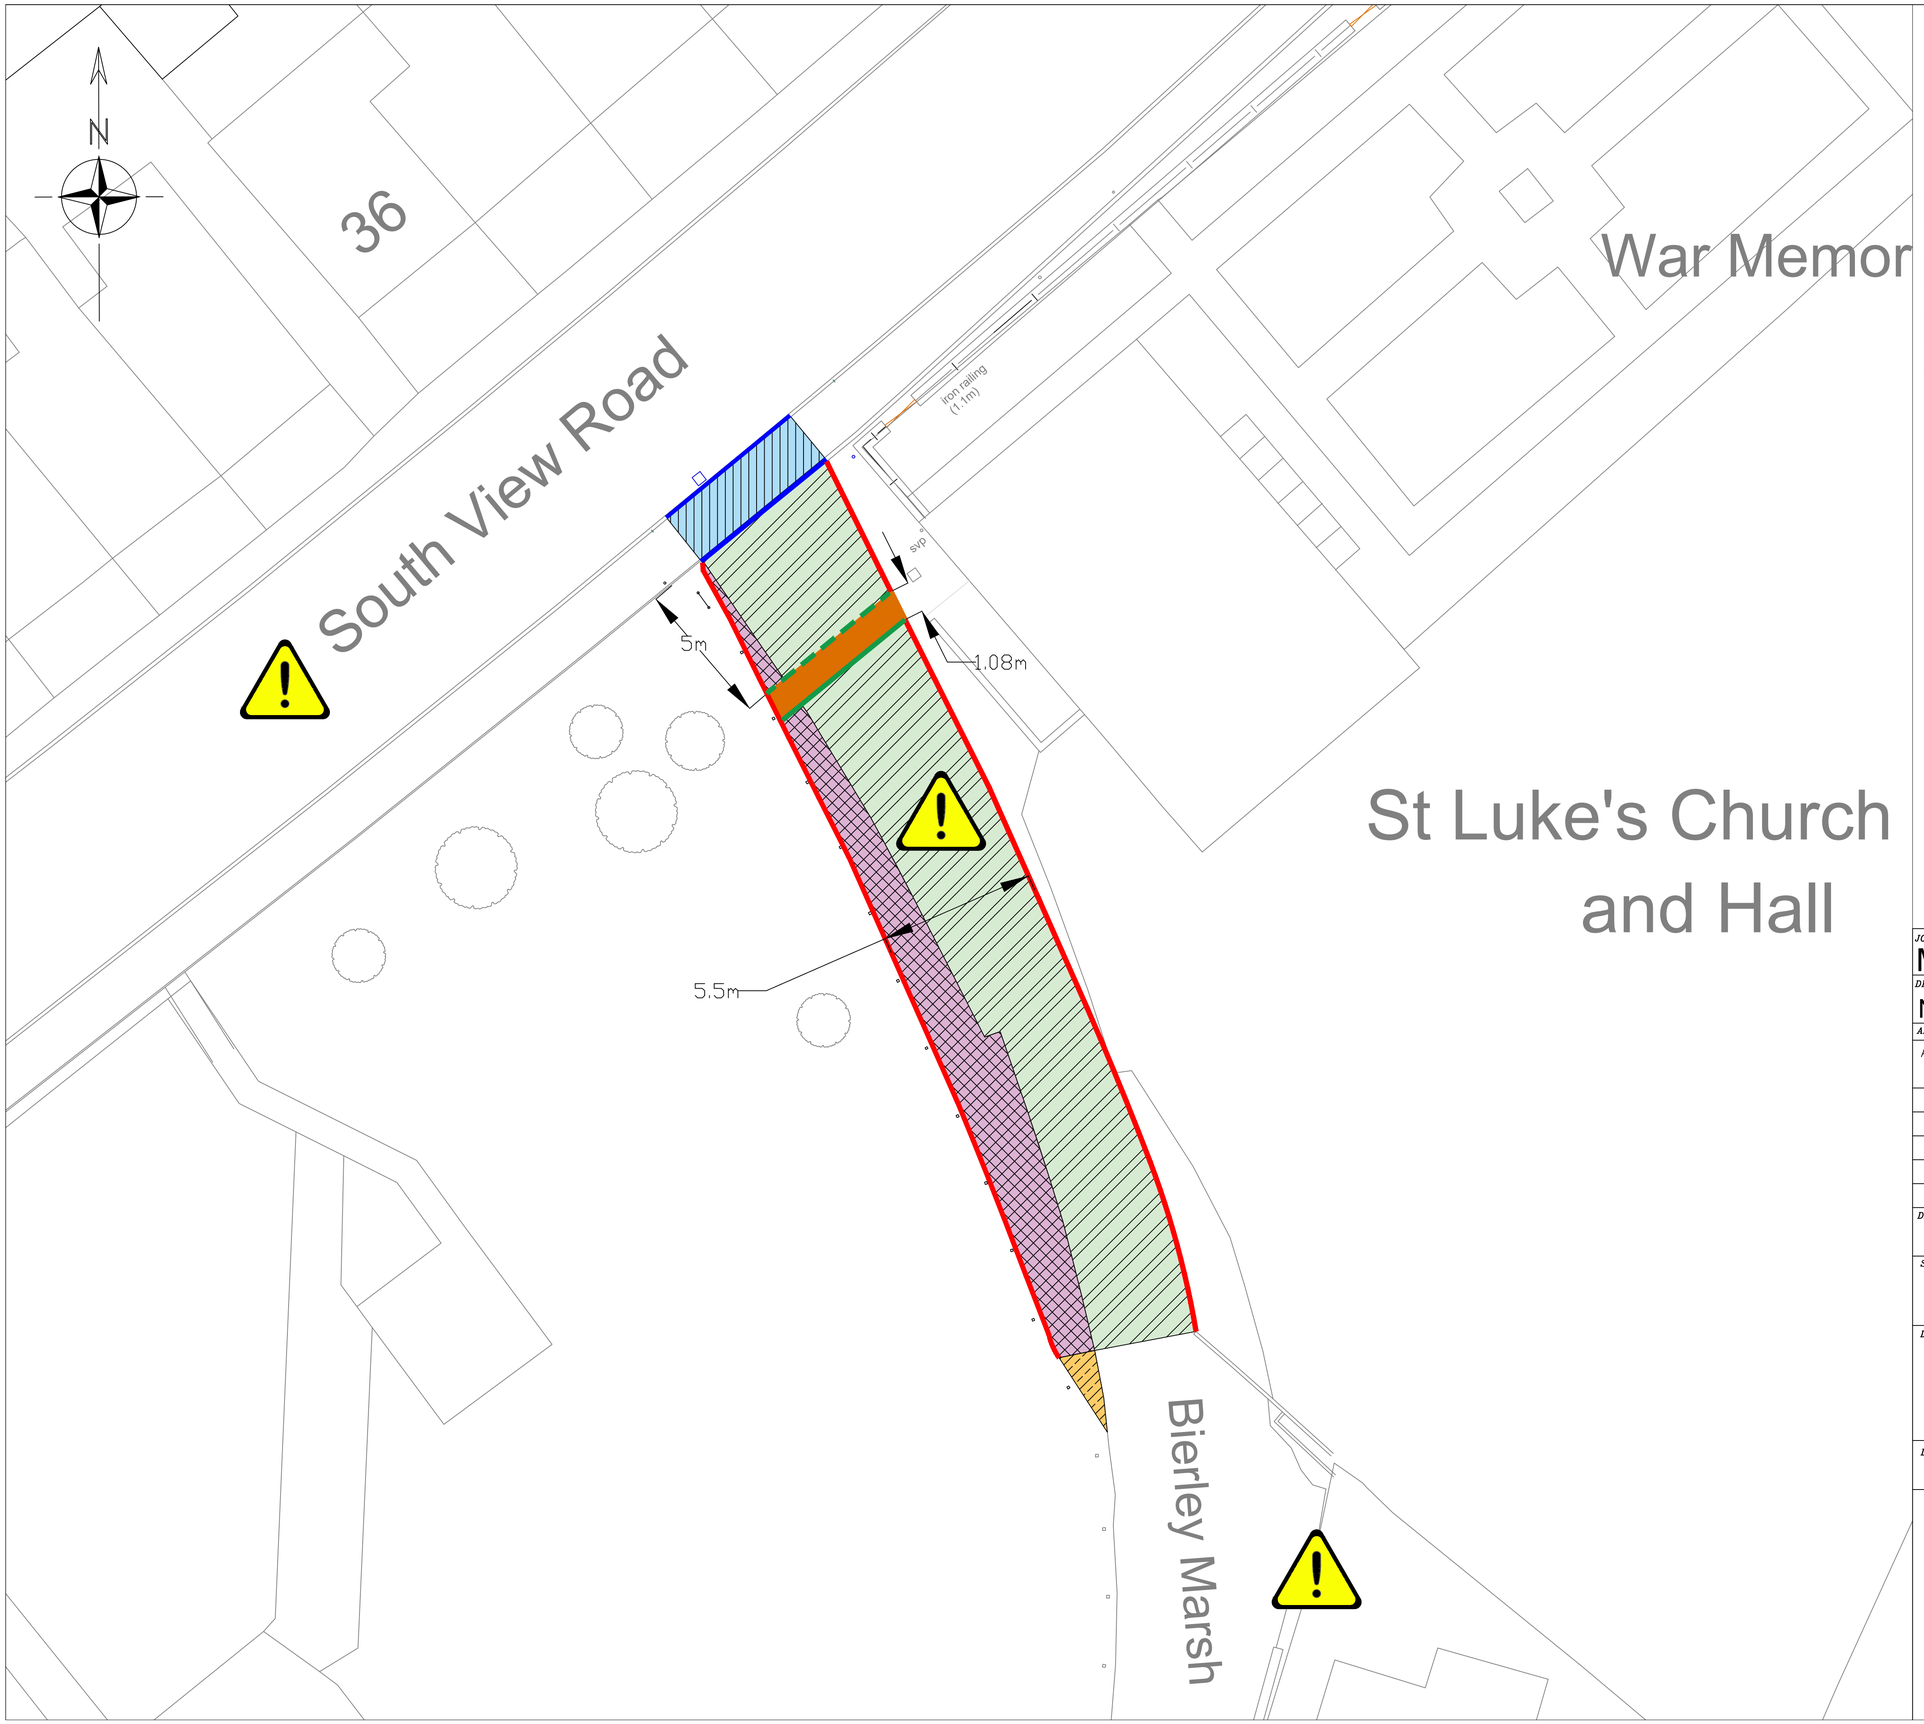


KEY:

- Proposed 30mm surface course [AC.14 CLOSE SURF 100/150] (201sqm)
- Proposed 30mm Surface course [AC.14 CLOSE SURF 100/150] and 55mm Binder [AC.20 DENSE BIN 100/150] (35sqm)
- Proposed 25mm Surface course [AC.6 DENSE SURF 100/150] and 40mm Binder [AC.20 DENSE BIN 100/150] (10.5sqm)
- Proposed 100mm topsoil and seed (2sqm)
- Proposed ramp - refer to Kirklees Council drawing No HD-SD-07-17A for construction detail
- Existing kerbs to remain
- Proposed edging kerbs (65lm) - refer to Kirklees Council drawing no HD-SD-11-05B (edging type 1) for construction detail
- Proposed channel kerbs (5.5lm) - refer to Kirklees Council drawing no HD-SD-07-17A for construction detail
- Proposed bullnosed kerbs (5.5lm) - refer to Kirklees Council drawing no HD-SD-07-17A for construction detail

NOTES:

1. This drawing is to be read in conjunction with Kirklees Council 2022-24 Standard Detail drawings.
2. For carriageway tie in details, refer to standard detail drawing attached (HD-SD-07-18A).
3. Contractor is responsible for scanning for underground services prior to starting work.
4. All dimensions and levels are to be checked on site by the Contractor prior to commencing works. Any discrepancies are to be reported to the Site Supervisor.
5. All works are to carried out in accordance with the health and safety at work act.

1. Underground services in close proximity to works area. Contractor must verify location of services prior to commencing work.
2. Working adjacent to live traffic. Contractor to ensure necessary traffic management is in place for the duration of the works.
3. Working adjacent to nearby properties. Ensure access is maintained at all times. and works areas are securely barriered off.

JOB NUMBER	DRAWN BY
MCB-24-018	MR
DRAWING SCALES	**APPROVED BY**
NTS	AMR

AMENDMENTS

A	Changes as per comments from Kirklees Council	MR	07/03/25	

DRAWING STATUS: FOR APPROVAL — LAST EDIT DATE: 07.03.25

SCHEME: Bierley Marsh
East Bierley

DRAWING TITLE: Proposed Resurfacing

DRAWING NUMBER: MCB/24/018/0701

MCB Highway Solutions