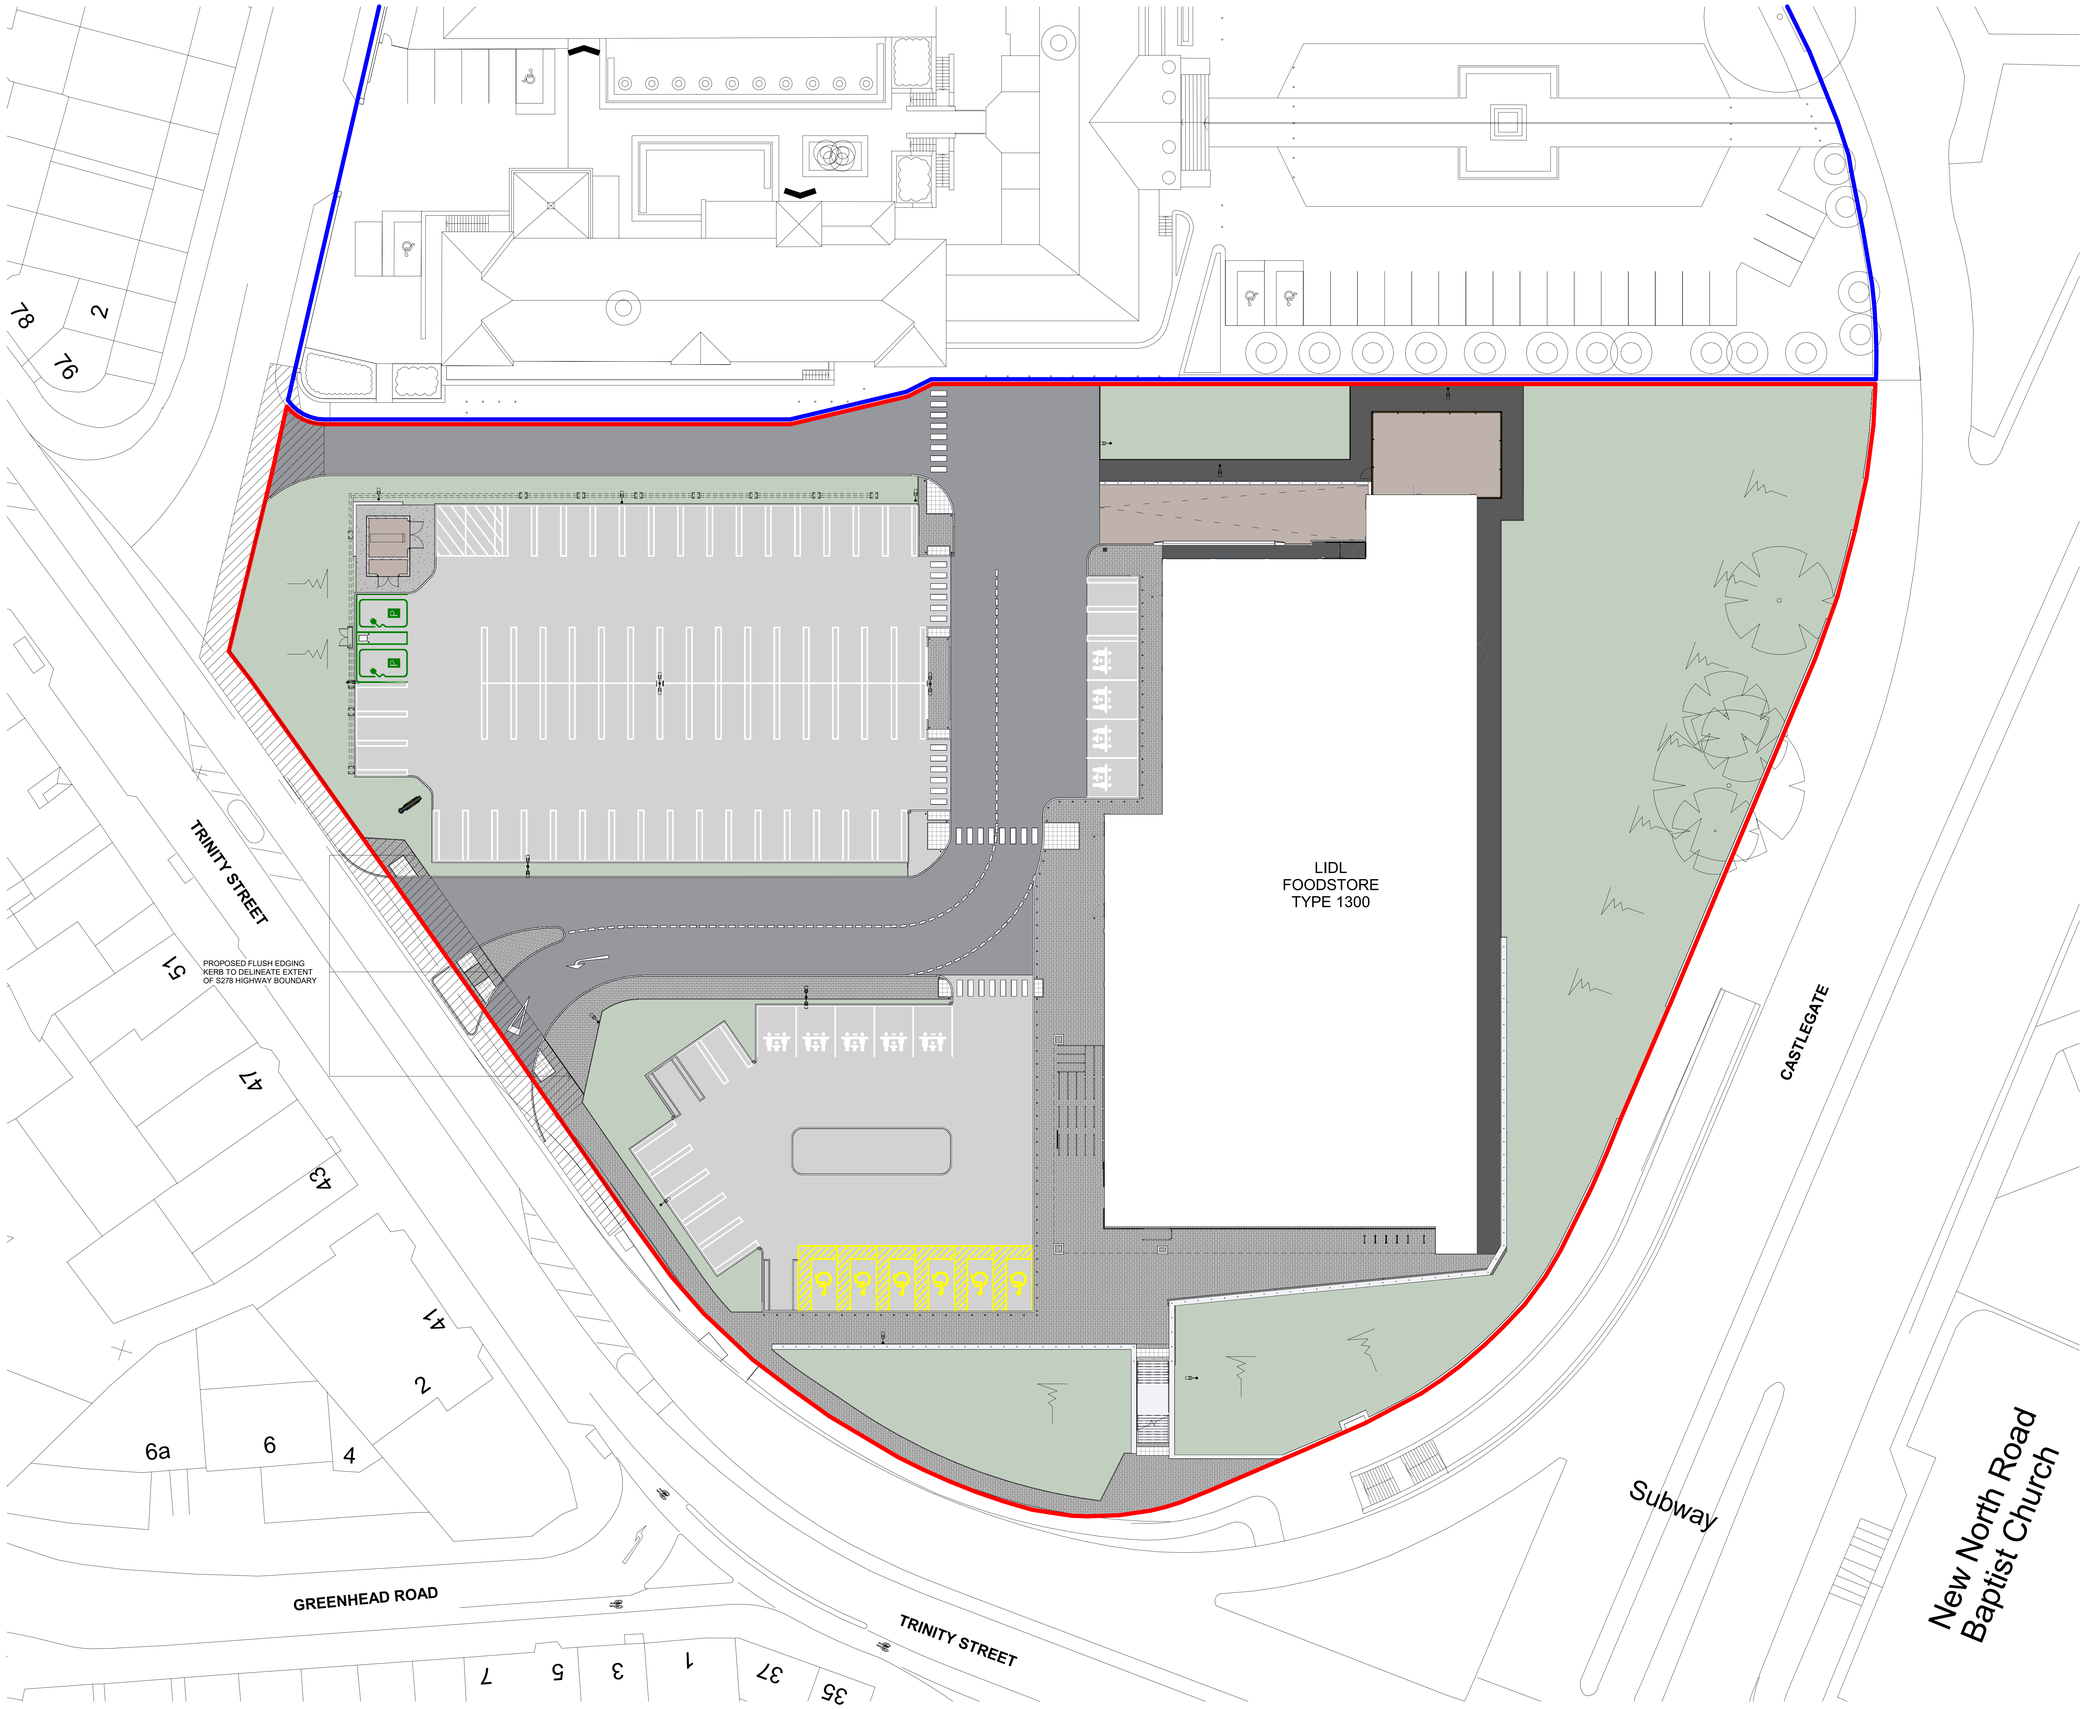


Do not scale this drawing.
Architects are to be notified of any discrepancies.
Contractors must check all dimensions on site.
This drawing is subject to copyright laws and is for use on this project only.
All rights are reserved by SMR Architects unless otherwise as titled on it.
For other information refer to the latest revision of any cross referenced drawings.
To be read in conjunction with relevant design standards/protocols

This is a colour drawing. In order to ensure any subsequent reproduction is viewed correctly it should be printed in full colour.

NOTE: THIS DRAWING SHOULD BE USED FOR TECHNICAL DESIGN (TENDER) PURPOSES AND IS INFORMATION ONLY

NOT FOR CONSTRUCTION.

THE EMPLOYER GIVES NO WARRANTY IN RELATION TO THE ACCURACY OR COMPLETENESS OF ANY DOCUMENTS OR REPORTS INCLUDED WITHIN THE TENDER PACK. THE CONTRACTOR IS LIABLE FOR THE DESIGN OF THE WORKS

N

2 0 2 4 6 8 10
SCALE 1: 200 m

SITE AREA	
	PLANNING APPLICATION BOUNDARY
	BOUNDARY OF FUTURE RETAIL DEVELOPMENT / DEVELOPER PLATFORM

NOTE :

- FOR LANDSCAPING PROPOSALS REFER TO FDA LANDSCAPING DRAWINGS
- ALL EXTERNAL WORKS TO BE APPROVED BY LIDL & LPA PRIOR TO ORDER & INSTALLATION

2 BITUMINOUS LAYER CAR AND LIGHT VEHICLE CAR PARK PER LIDL SPECIFICATION

3 BITUMINOUS LAYER ACCESS ROAD AND HGV LOCATIONS PER LIDL SPECIFICATION

FOOTWAY SMA IN LINE WITH LIDL SPECIFICATION TO ENGINEERS SPECIFICATION

200 x 100mm DARK GREY/ANTHRACITE CONCRETE BLOCK WITH PENCIL EDGE - STRETCHER BOND TO FRONT OF STORE PATHS PER LIDL SPECIFICATION

REINFORCED CONCRETE TO DELIVERY DOCK RAMP & PLANT ZONE BRUSHED FINISH. TO ENGINEERS SPECIFICATION

400 x 400mm BUFF TACTILE PAVING PER LIDL SPECIFICATION

SOFT LANDSCAPING.
TO LANDSCAPE ARCHITECTS DESIGN

GREEN THERMOPLASTIC PAINT PER LIDL SPECIFICATION
EVC PARKING BAY

PAINT - YELLOW LINING
DISABLED PARKING BAY

PAINT - WHITE LINING
STANDARD/PARENT AND CHILD PARKING BAY

S278 WORKS REFER TO ENGINEERS DRAWING NO. "7913-WML-ZZ-XX-DR-C-1017"

NOTE:
ALL EXTERNAL WORKS TO BE APPROVED BY LIDL PRIOR TO COMMENCEMENT

ALL S278 WORKS ARE OUTSIDE THE SCOPE OF THIS DRAWING AND ARE SUBJECT TO SPECIALIST DESIGN AND DETAILING

ALL EXTERNAL GULLEYS TO HAVE LEAF BASKETS

Rev	Description	Date	Drn	Ckd
C5	UPDATED TENDER ISSUE	11.07.24	BH	NP
C4	DRAWING UPDATED FOLLOWING LIDL H/O COMMENTS	20.12.22	SM	JM
C3	DRAWING UPDATED IN LINE WITH SPECIFICATION UPDATE AND CLIENT COMMENT	25.11.22	SM	JM
C2	DRAWING UPDATED FOLLOWING CLIENT COMMENTS	26.08.22	SM	JM
C1	DRAWING ISSUED FOR TECHNICAL DESIGN (TENDER)	22.07.22	HF	SM
P1	DRAWING ISSUE FOR COORDINATION	12.07.22	SM	JM

Status
TECHNICAL DESIGN

INFORMATION ONLY

SMR
SMALLEY MARSEY RISPIN
ARCHITECTS
Floor 2 The Exchange Station Parade Harrogate HG1 1TS
01423 707 757 admin@smrarchitects.co.uk

Project
HUDDERSFIELD , PORTLAND STREET

Client

Drawing Title
PROPOSED SURFACING PLAN

Proj Ref	Origin	Zone	Level	Type	Role	Num	Status	Rev
7355 -	SMR -	00 -	ZZ -	DR -	A -	3003 -	A4 -	C5

SMR Job Ref	Sheet	Scale	Drawn
7355-00-3003	A0	NOTED	MS