
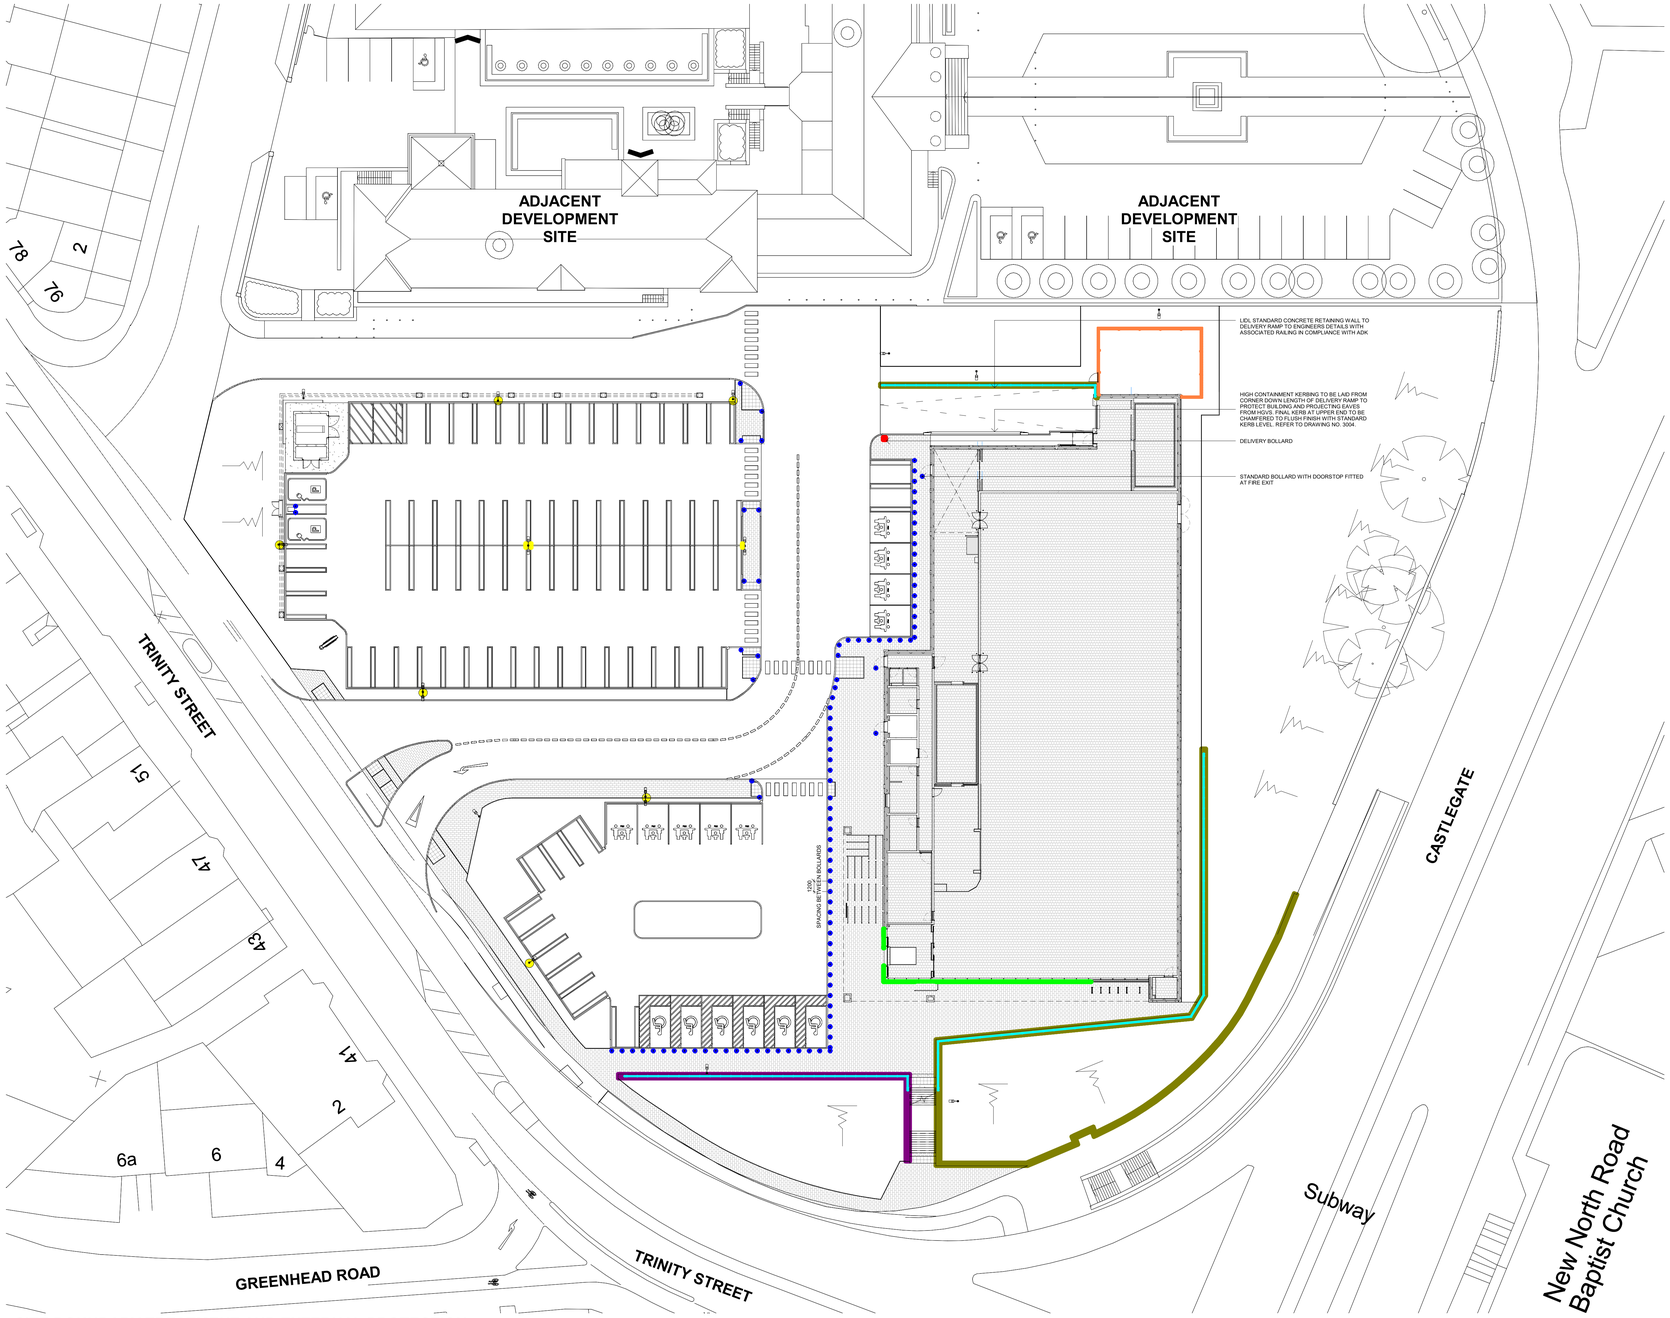


SITE BOUNDARY TREATMENT AND EXTERNAL PROTECTION PLAN
1 : 250

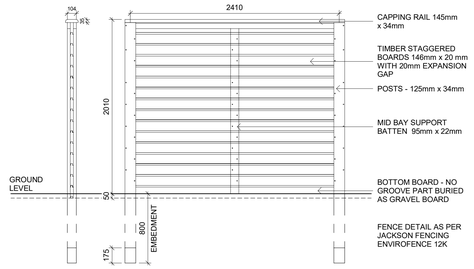

ACOUSTIC FENCE TYPICAL DETAIL
1 : 25

Do not scale this drawing.
Architects are to be notified of any discrepancies.
Contractors must check all dimensions on site.
This drawing is subject to copyright laws and is for use on this project only.
All rights are reserved by SMR Architects Ltd unless otherwise stated.
For other information refer to the latest revision of any cross referenced drawings.
To be read in conjunction with relevant design standards/protocols

This is a colour drawing. In order to ensure any subsequent reproduction is viewed correctly it should be printed in full colour.

NOTE: THIS DRAWING SHOULD BE USED FOR TECHNICAL DESIGN (TENDER) PURPOSES AND IS INFORMATION ONLY

NOT FOR CONSTRUCTION.

THE EMPLOYER GIVES NO WARRANTY IN RELATION TO THE ACCURACY OR COMPLETENESS OF ANY DOCUMENTS OR REPORTS INCLUDED WITHIN THE TENDER PACK. THE CONTRACTOR IS LIABLE FOR THE DESIGN OF THE WORKS

N

2 0 2 4 6 8 10
SCALE 1: 250
m

200 0 200 400 600 800 1000
SCALE 1: 25
mm

KEY

- RETAINING WALL BY DEVELOPER
- EXTERNAL WALL TO MATCH RETAINING WALL BY DEVELOPER
- ACOUSTIC FENCE (REFER TO DETAIL)
- 50mm STAINLESS STEEL GLAZING CRASH TUBE PROTECTION
- 1100mm(H) RAILING TO RETAINING WALL BY OTHERS
- BOLLARD STAINLESS STEEL, 100mm DIA X 1100mm HIGH AT 1200mm C/C
- CRASH PROTECTION BOLLARD CONCRETE FILLED STAINLESS STEEL, 300mm DIA. x 1500mm HIGH WITH BLACK & YELLOW RAM PROTECTION MARKINGS
- LIGHT COLUMN CRASH PROTECTION

FOR EXTERNAL CRASH PROTECTION DETAILS REFER TO DRAWING NO.5002

FOR SITE BOUNDARY TREATMENT DETAILS REFER TO DRAWING NO.3005

FOR LIGHTING LOCATION REFER TO SIGNIFY DRAWING NO. Signify D-578762 - Lidl Huddersfield Trinity - Rev 3

Rev	Description	Date	Drn	Ckd
C5	UPDATED TENDER ISSUE	11.07.24	BH	NP
C4	DRAWING UPDATED FOLLOWING LIDL H/O COMMENTS	20.12.22	SM	JM
C3	DRAWING UPDATED IN LINE WITH CURRENT SITE LAYOUT AND CLIENT COMMENTS	25.11.22	SM	JM
C2	DRAWING UPDATED FOLLOWING CLIENT COMMENTS	26.08.22	SM	JM
C1	DRAWING ISSUED FOR TECHNICAL DESIGN (TENDER)	22.07.22	HF	SM

INFORMATION ONLY

Status
TECHNICAL DESIGN

SMR
SMALLEY MARSEY RISPIN
ARCHITECTS
Floor 2 The Exchange Station Parade Harrogate HG1 1TS
01423 707 757 admin@smrarchitects.co.uk

Project
HUDDERSFIELD , PORTLAND STREET

Client

Drawing Title
SITE BOUNDARY TREATMENT PLAN AND DETAILS

Proj Ref	Origin	Zone	Level	Type	Role	Num	Status	Rev
7355 -	SMR -	00 -	ZZ -	DR -	A -	3005 -	A4 -	C5

SMR Job Ref	Sheet	Scale	Drawn
7355-00-3005	A0	NOTED	MS