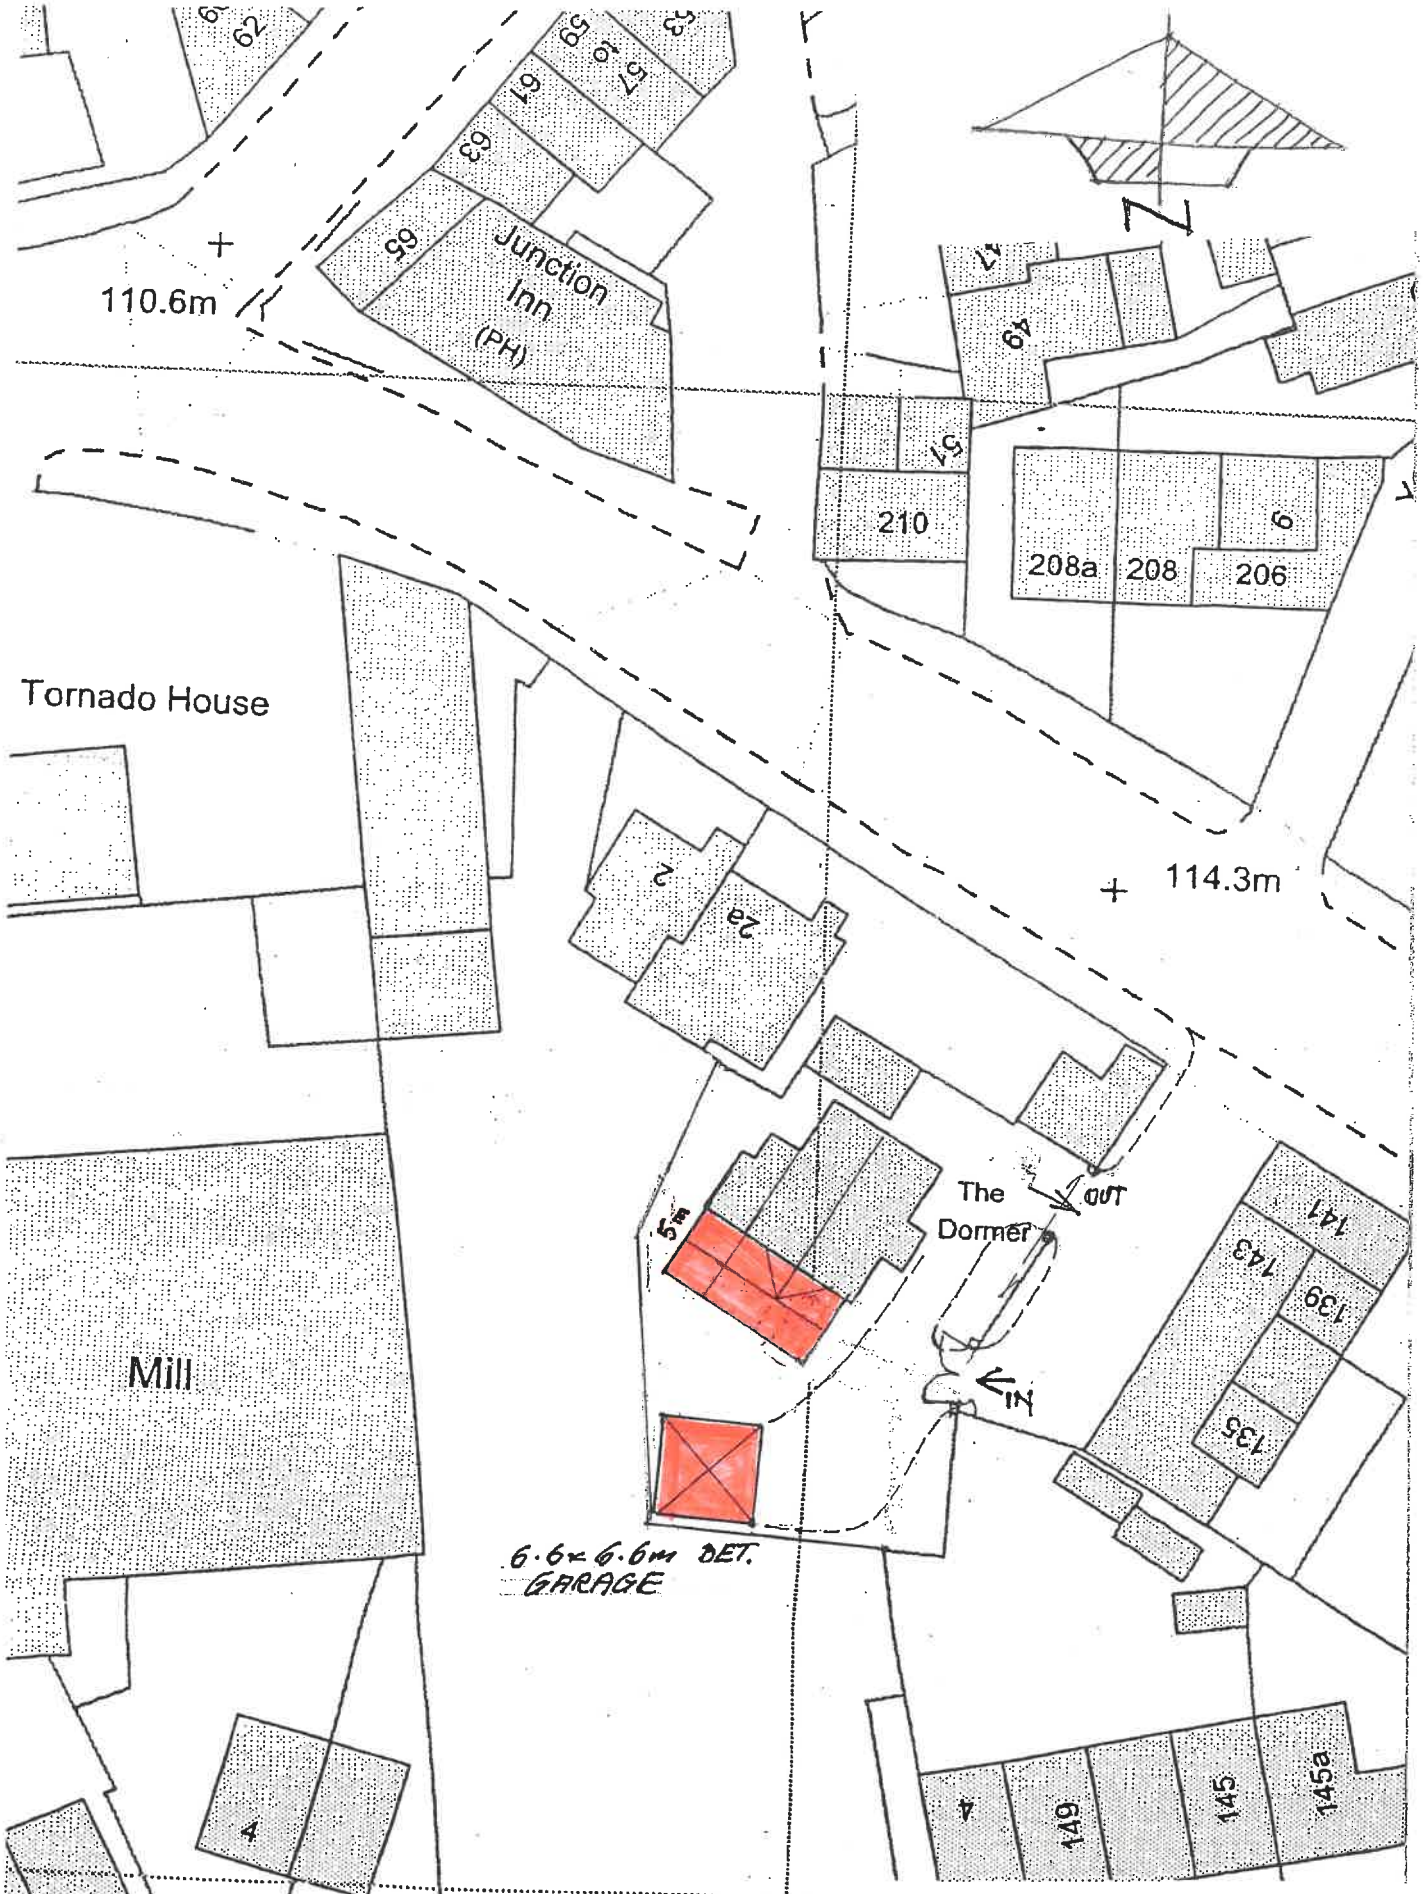

110.6m
Junction Inn (PH)
Tornado House
114.3m
210
208a
208
206
Mill
The Dormer
OUT
IN
5m
6.6m x 6.6m DET. GARAGE
- MRS S. IQBAL
- THE DORMER, HALIFAX RD HECKMONDWIKE
- SITE PLAN
- 1:500 SCALE.