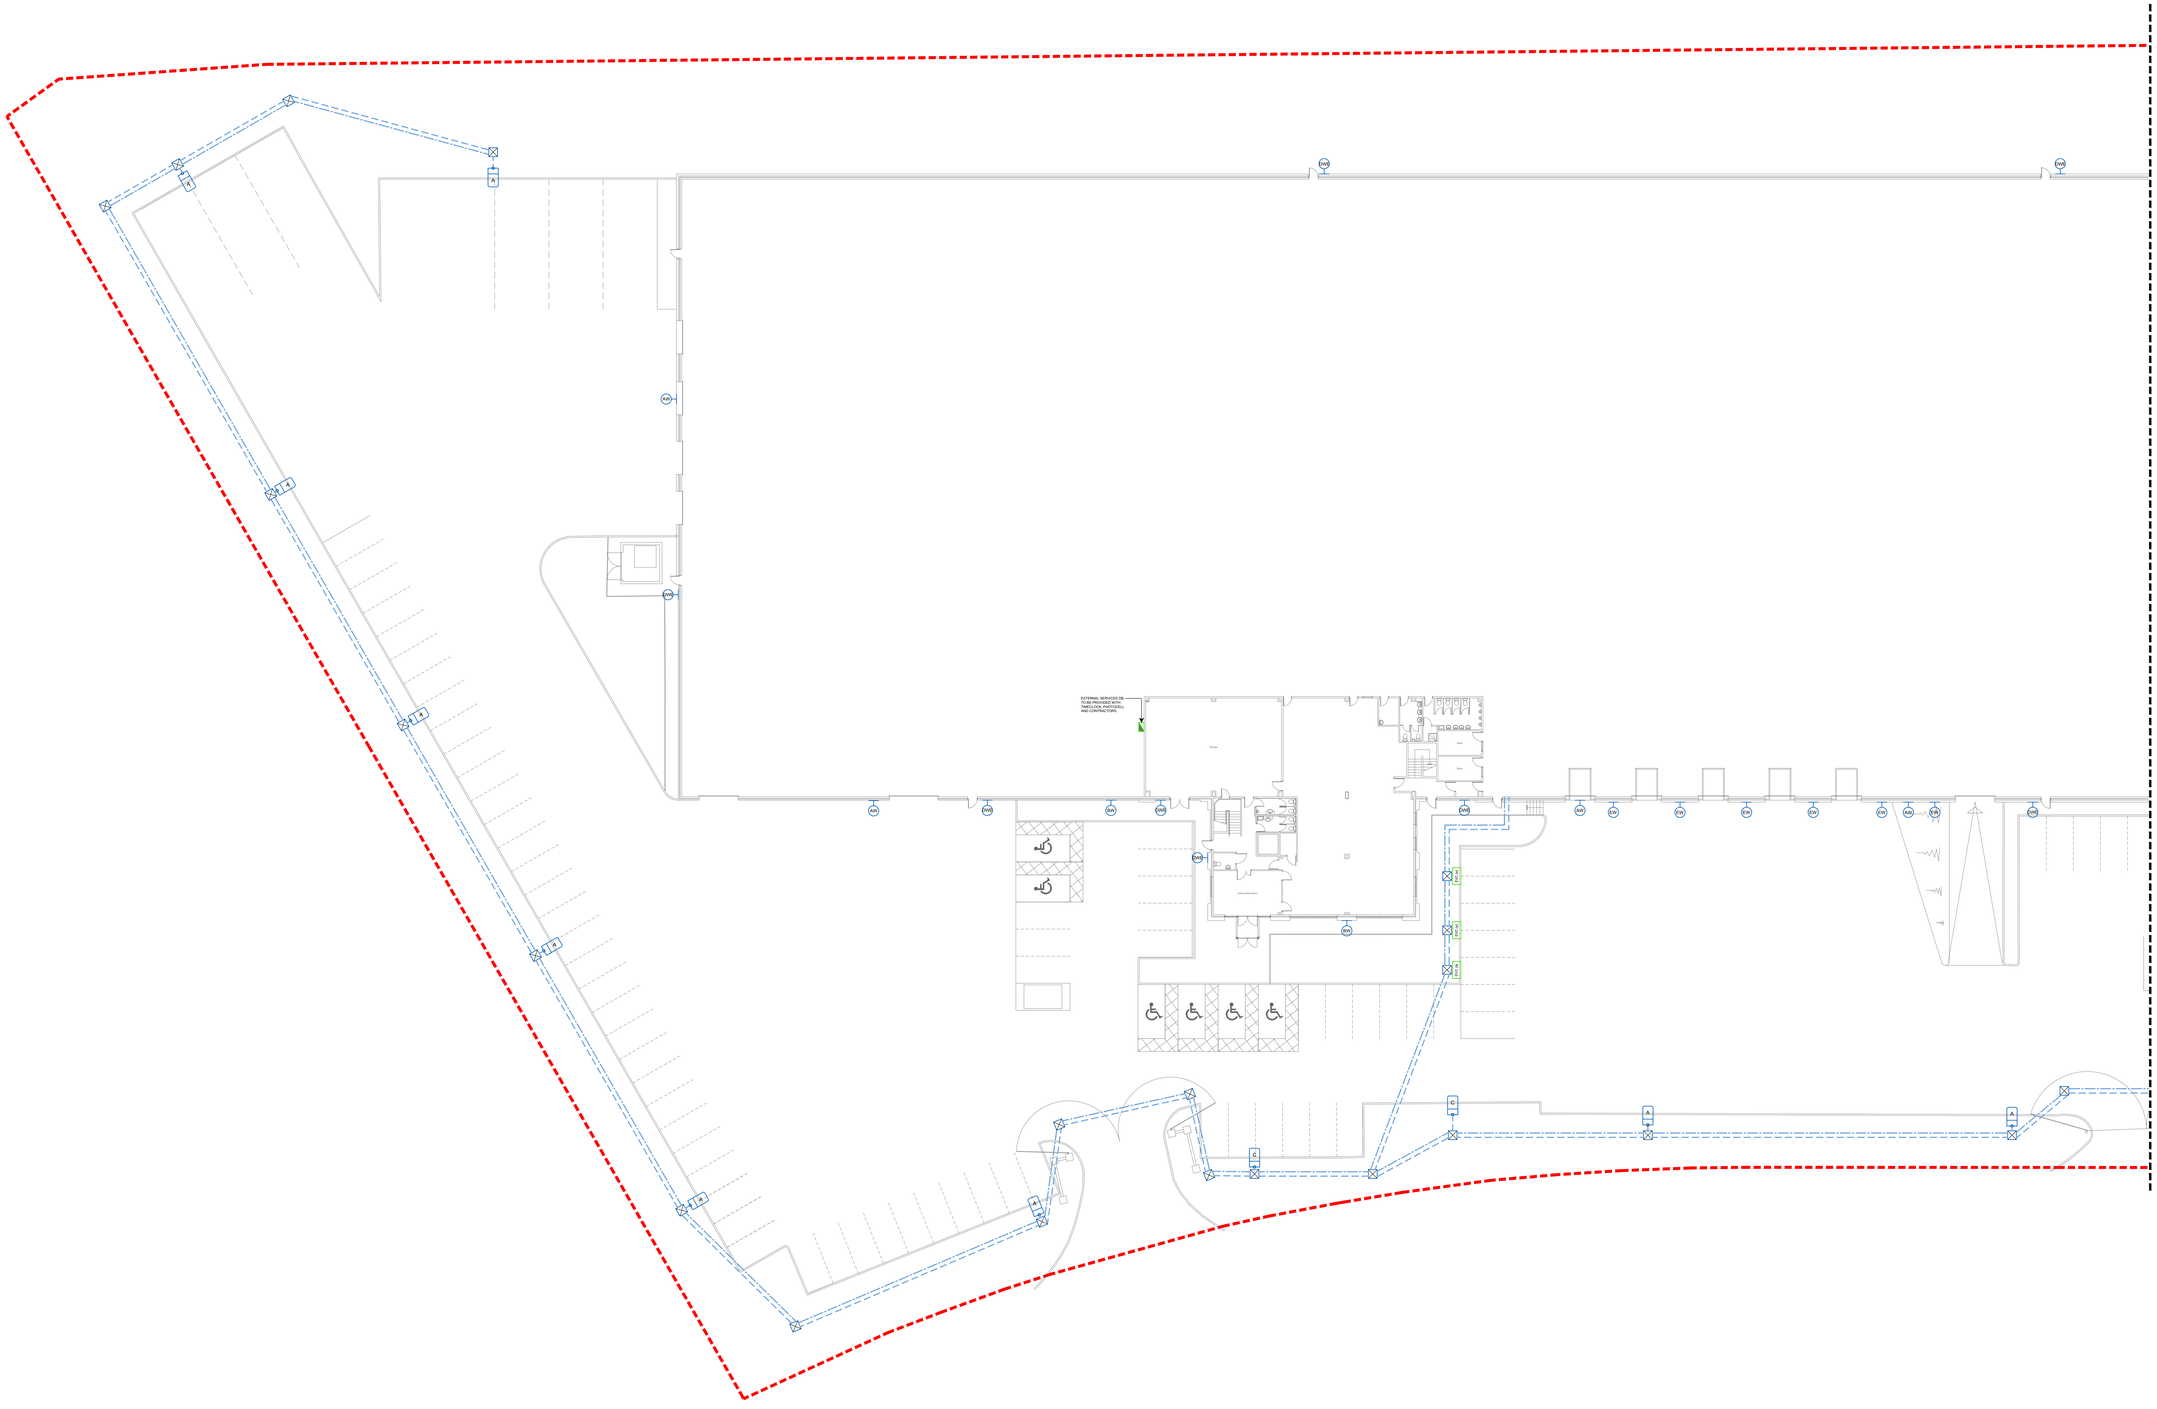

GENERAL NOTES

1. THIS DRAWING IS THE COPYRIGHT OF CUDD BENTLEY AND MUST NOT BE RETAINED, COPIED OR USED WITHOUT CUDD BENTLEYS CONSULTING CONSENT.
2. THIS DRAWING SHOULD BE READ IN CONJUNCTION WITH ALL CUDD BENTLEY DRAWINGS, SCHEDULES AND SPECIFICATIONS.
3. DO NOT SCALE FROM THIS DRAWING.
4. ALL DIMENSIONS AND LEVELS ARE IN MILLIMETRES UNLESS NOTED OTHERWISE.
5. ALL PLANT, MATERIALS AND EQUIPMENT TO BE INSTALLED STRICTLY IN ACCORDANCE WITH MANUFACTURERS RECOMMENDATIONS.
6. ANY DISCREPANCY IS TO BE REFERRED TO CUDD BENTLEY CONSULTING.
7. ALL DIMENSIONS TO BE CHECKED AND VERIFIED ON SITE PRIOR TO THE COMMENCEMENT OF WORKS.
8. ALL PART NUMBERS SHALL BE VERIFIED BY THE CONTRACTOR.
9. THIS DRAWING IS TO BE READ IN CONJUNCTION AND COORDINATED WITH ALL OTHER DESIGN TEAM PROJECT DRAWINGS, SCHEDULES AND SPECIFICATIONS.

LEGEND:

A	120W LED 4000K VIVA-CITY FLOOD 910mA WITH FW70 FORWARD THROW OPTIC COLUMN MOUNTED AT 8m
WA	120W LED 4000K VIVA-CITY FLOOD 910mA WITH FW70 FORWARD THROW OPTIC WALL MOUNTED AT 8m
WB	60W LED 4000K VIVA-CITY FLOOD 610mA WITH FW70 FORWARD THROW OPTIC WALL MOUNTED AT 6m
C	72W LED 4000K 100mA ITALO 1-8 MODULE) WITH S05 OPTIC COLUMN MOUNTED AT 6m
WD	8W LED 4000K 205mA SEMITA URBAN EMERGENCY WITH OC PATH OPTIC WALL MOUNTED AT 1.8m
WE	24W LED 4000K SEMITA URBAN 820mA WITH FL FLOOD OPTIC WALL MOUNTED AT 5m
EVC.ac	ELECTRIC VEHICLE CHARGING (ACTIVE)
	DISTRIBUTION BOARD

Revision	Description	Drawn By	Engineer	Approved	Date
T02	TENDER ISSUE	HC	AS	RD	30-01-24
T01	TENDER ISSUE	ST	AS	RD	24-01-24

Cudd Bentley Consulting

www.cuddbentley.co.uk

Cudd Bentley Consulting Ltd.
Ashurst Manor
Ashurst Lane
Ascot
Berkshire
SL5 7DD

(t) 01344 62 8821
(e) info@cuddbentley.co.uk

Cudd Bentley Consulting Ltd.
Regus, Central Boulevard
Blythe Valley Business Park
Solihull, West Midlands,
B90 8AG

(t) 0121 711 4343
(e) info@cuddbentley.co.uk

Cudd Bentley Consulting Ltd.
12 Devonshire Street
London,
W1G 7AB

(t) 0203 393 6446
(e) info@cuddbentley.co.uk

Status Code	Project Status
D2	STAGE 3

Client

CROSSBAY

Project/Site Location

SHAWCROSS BUSINESS PARK
CHURWELL VALE

Drawing Title

EXTERNAL LIGHTING
AND DUCTING LAYOUT
SHEET 1 OF 2

Scale	Size	Drawn By	Engineer	Approved	Date
1:200	A0	ST	AS	RD	24.01.2024

Drawing Reference	Revision
6725-CBC-00-00-DR-U-96002	T02

0 5 10 15 20
SCALE 1:200 m

File Location: U:\JN6725 (RD) Shawcross 170, Leeds\3 CAD-BIM\06 Statutory Services\96 Series\6725-CBC-00-00-DR-U-96002-3_WIP.dwg