




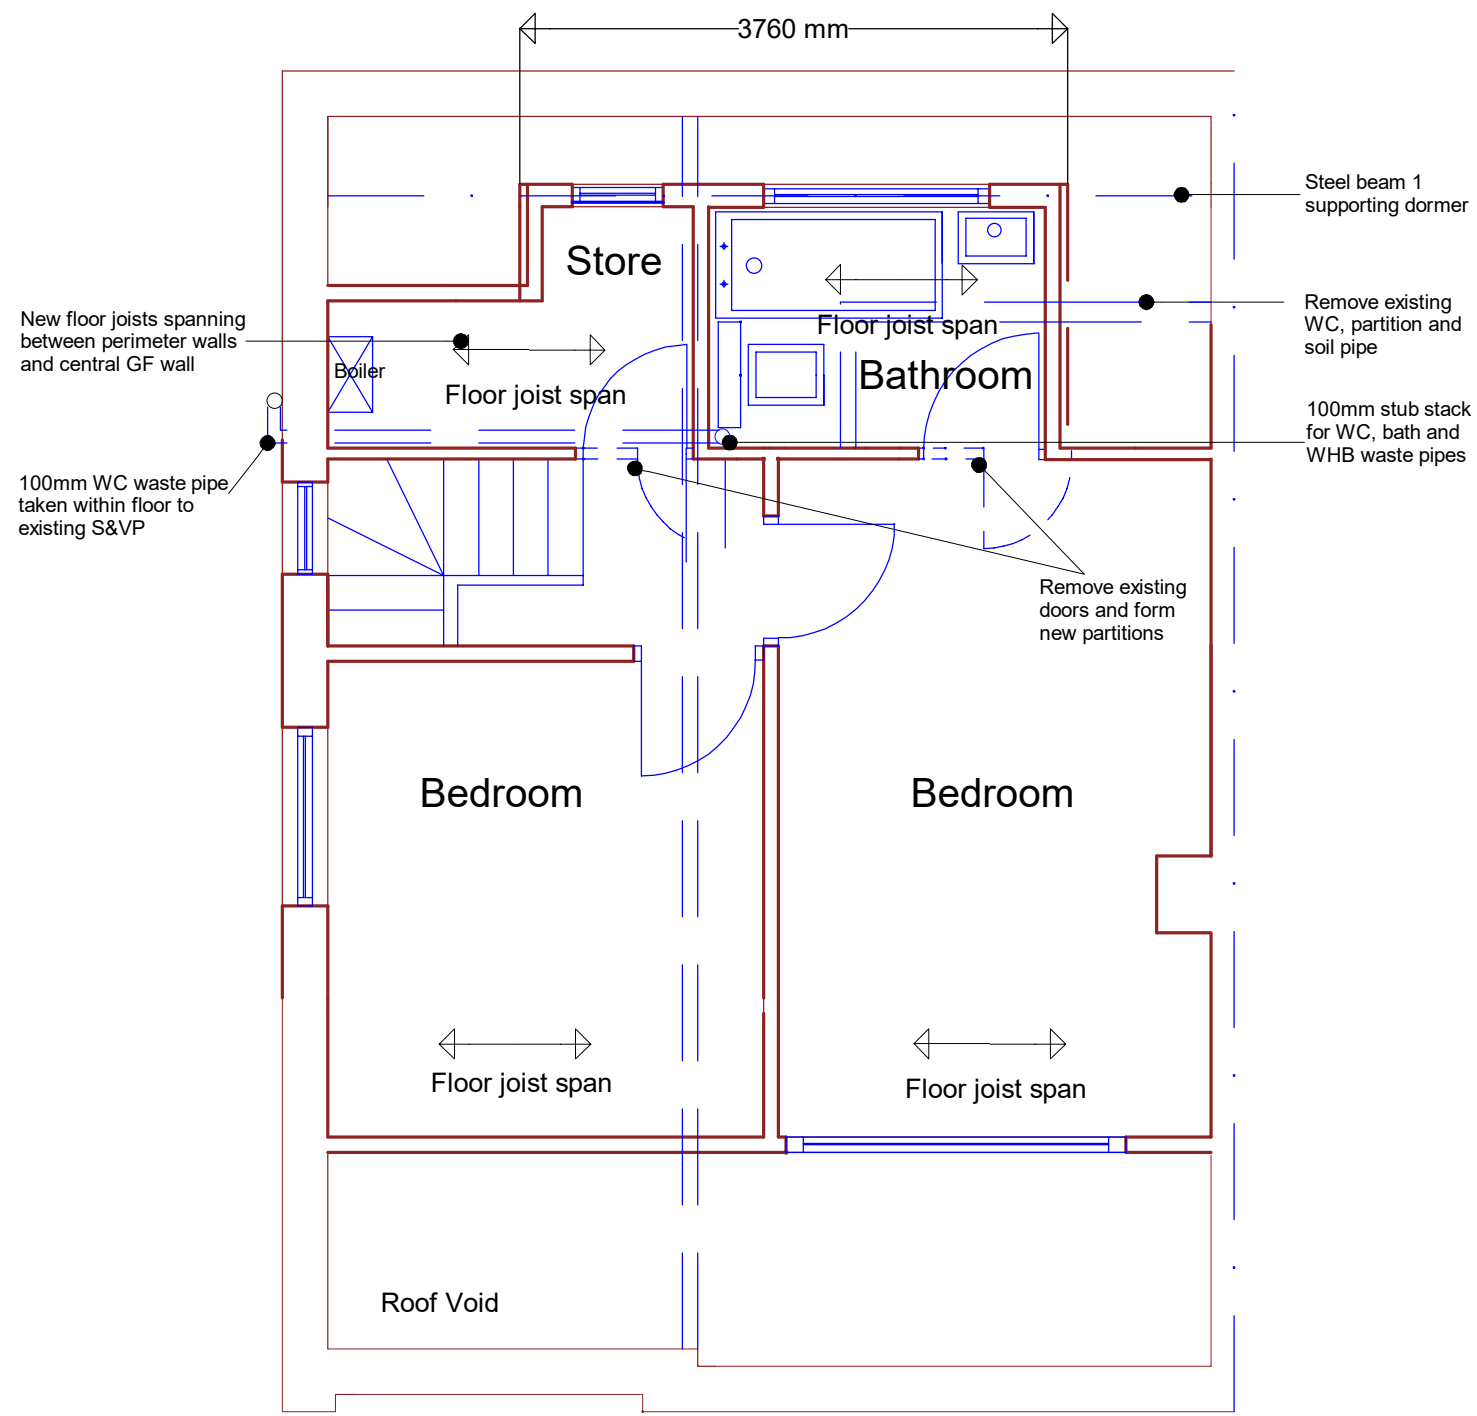

FIRST FLOOR PLAN

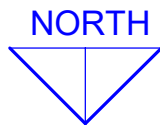

Dimensions are to be verified on site

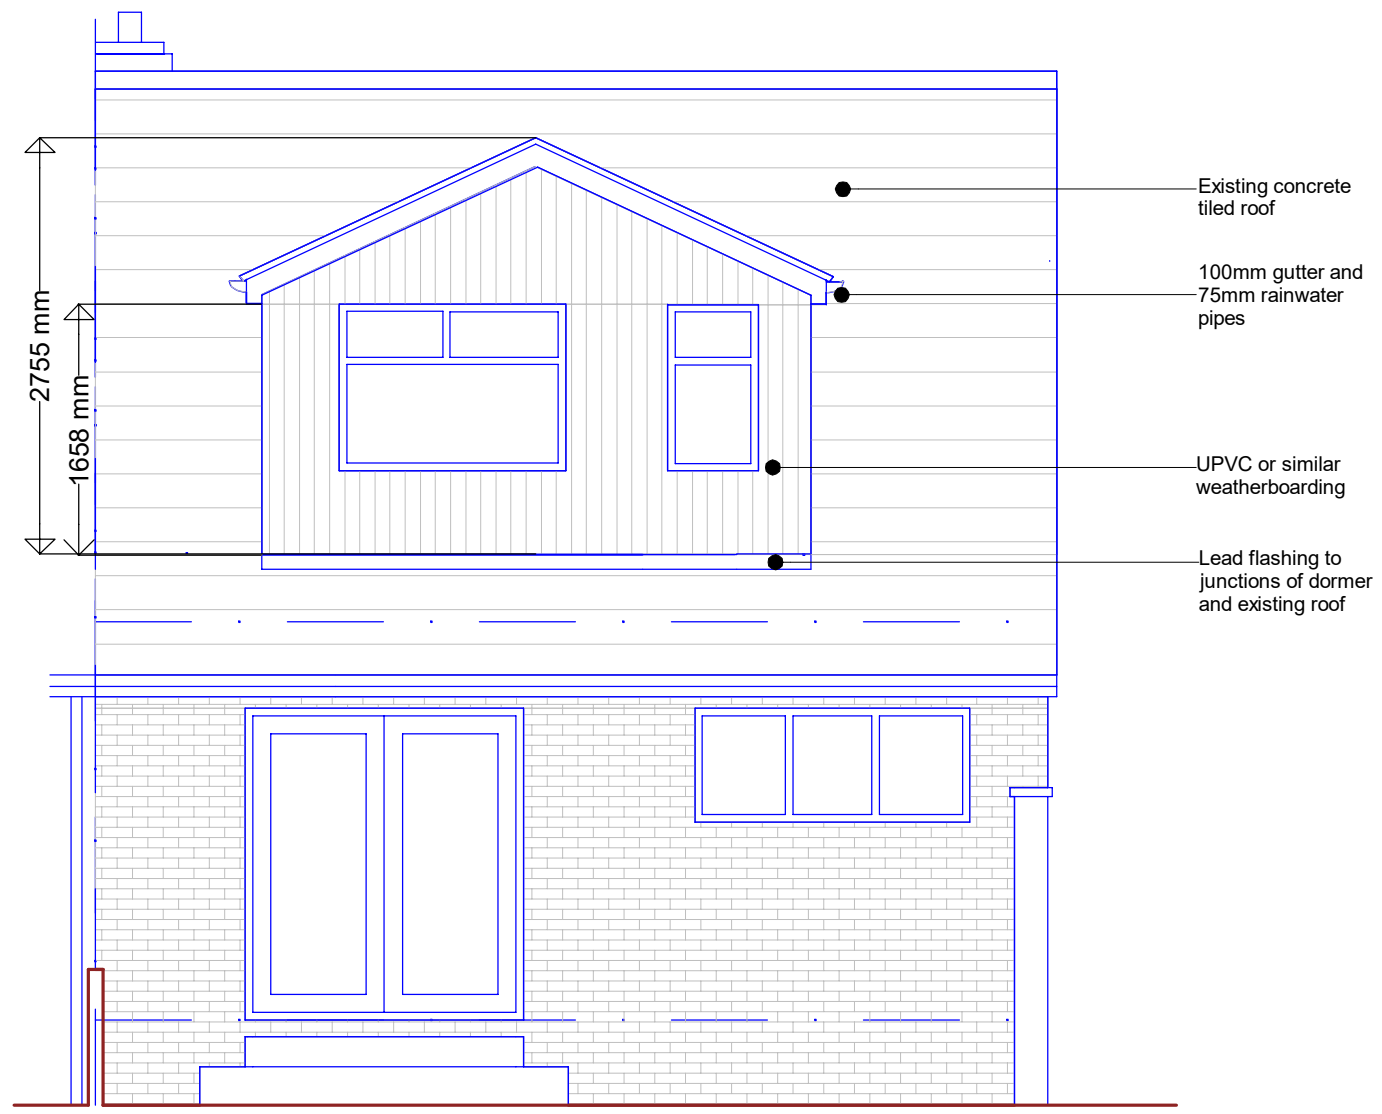

South (Rear) Elevation

PROPOSED DORMER EXTENSION

Plans and Elevations as Proposed

339, Halifax Road, Liversedge

1:50 @A3 Drawing 7 March 2025

