
INFORMATION CONTAINED IN THIS DRAWNG IS THE SOLE COPYRIGHT OF DLA ARCHITECTURE LTD AND IS NOT TO BE REPRODUCED WITHOUT PERMISSION

DO NOT SCALE, REFER TO FIGURED DIMENSIONS ONLY


REVISIONS

P01	Issued for planning	12/03/25 VMS DTP
P02	Revised for planning	03/04/25 DTP SJ

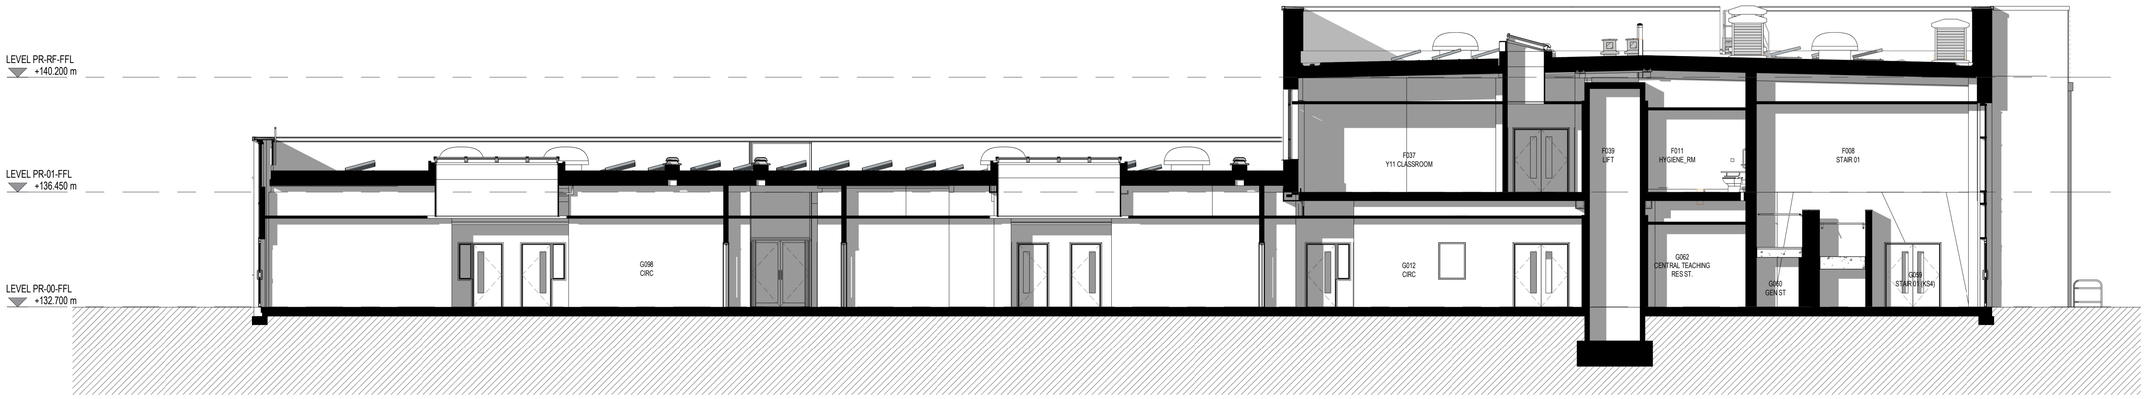

S1 10006 **SECTION S1**

1 : 100 **GA Section 01.**

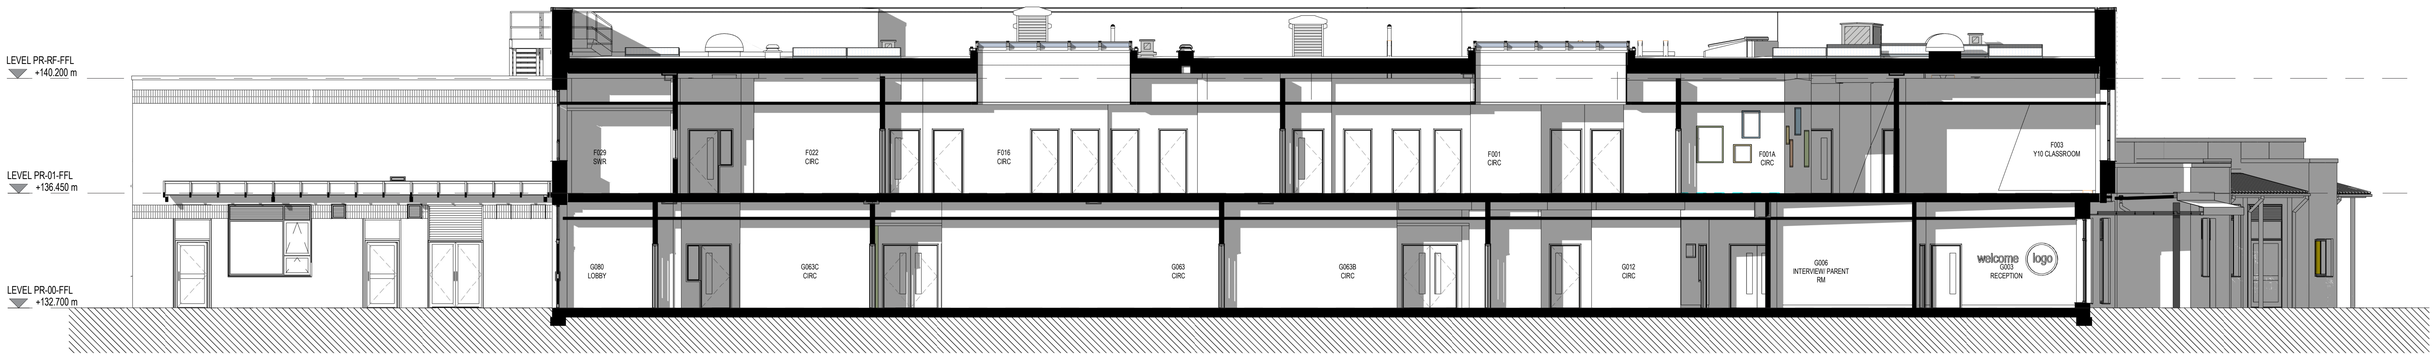


S2 10006 **SECTION S2**

1 : 100 **GA Section 02.**




S3 10006 **SECTION S3**

1 : 100 **GA Section 03.**

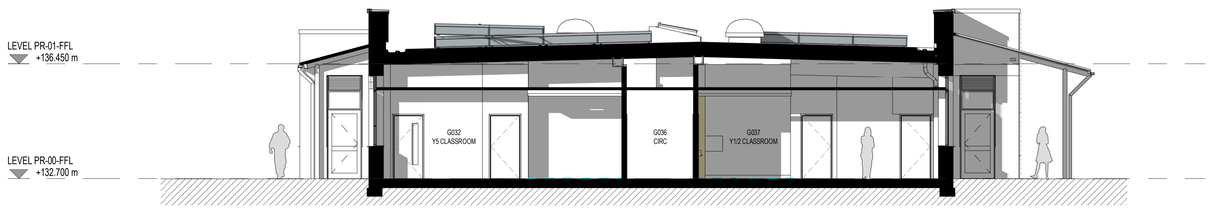

S4 10006 **SECTION S4**

1 : 100 **GA Section 04.**

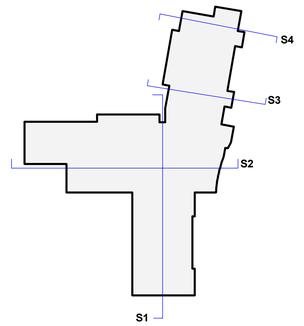

0 1 2 5 10 m

dla

6 East Parade Leeds LS1 2AD
0113 887 3100
www.dla-architecture.co.uk

PROJECT
JOSEPH NORTON SEMH SCHOOL
DEIGHTON ROAD HD2 1JP

TITLE
GA SECTIONS SHEET 1

SCALE	DATE
As indicated @ A1	12/03/25

DLA REF	DRAWN	REVIEWED
2024-057	ES	DTP

DOCUMENT NUMBER
JNA-DLA-XX-XX-D-A- **10006**

DOCUMENT PURPOSE	REVISION
PLANNING	**P02**