INFORMATION CONTAINED IN THIS DRAWNG IS THE SOLE COPYRIGHT OF DLA ARCHITECTURE LTD AND IS NOT TO BE REPRODUCED WITHOUT PERMISSION

DO NOT SCALE, REFER TO FIGURED DIMENSIONS ONLY

REVISIONS

P01	Issued for planning	12/03/25 VMS DTP
P02	Revised for planning	03/04/25 DTP SJ

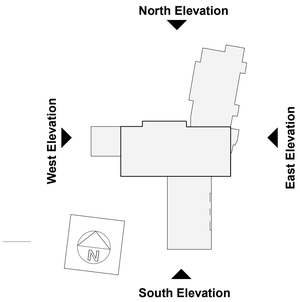

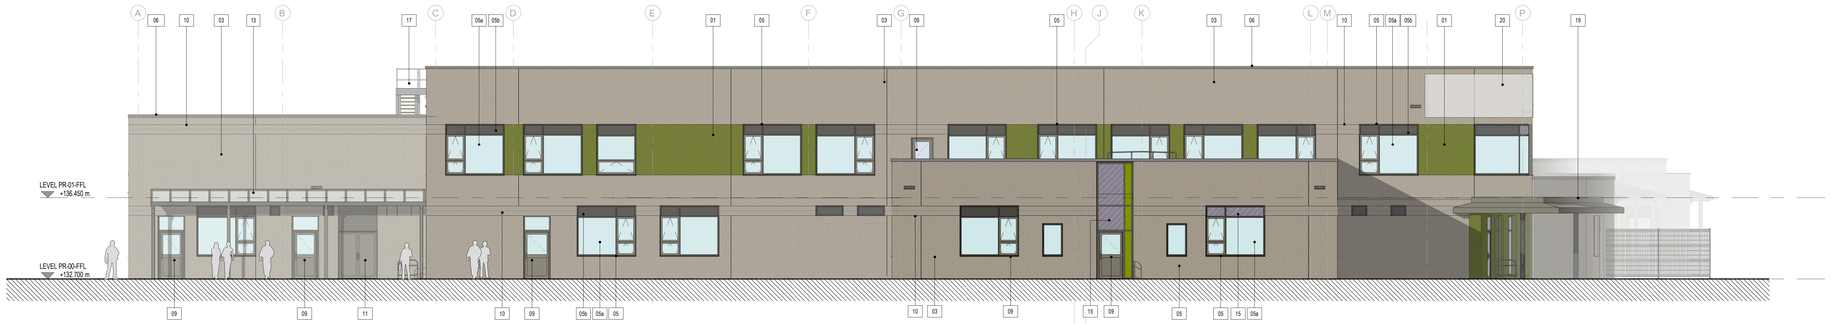

ES 10005 1 : 100 **ELEVATION ES**
South Elevation GA

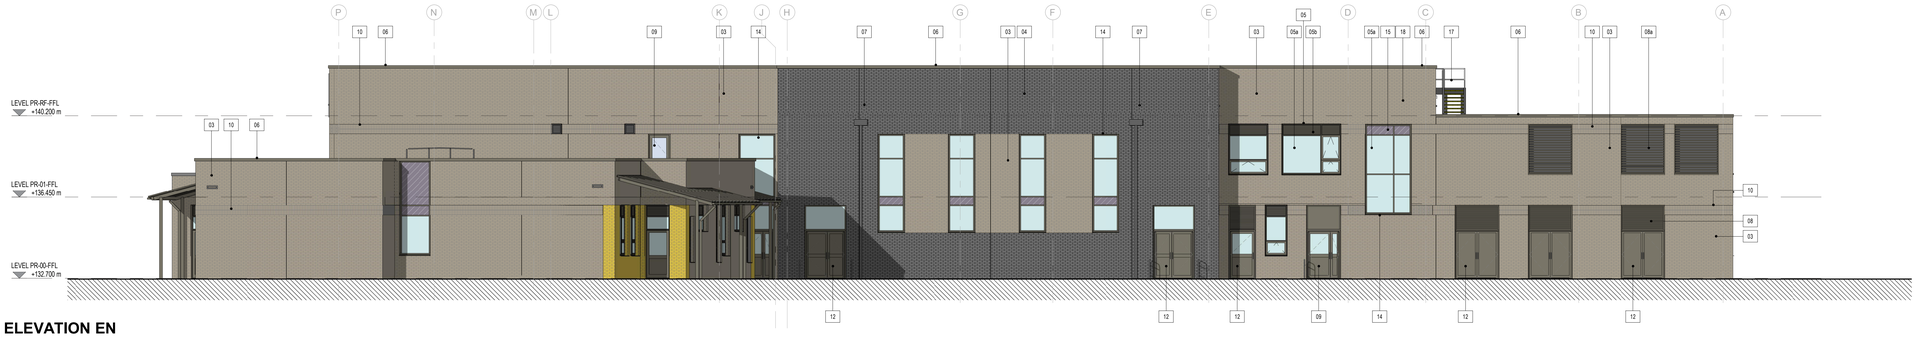

EN 10005 1 : 100 **ELEVATION EN**
North Elevation GA



EE 10005 1 : 100 **ELEVATION EE**
East Elevation GA

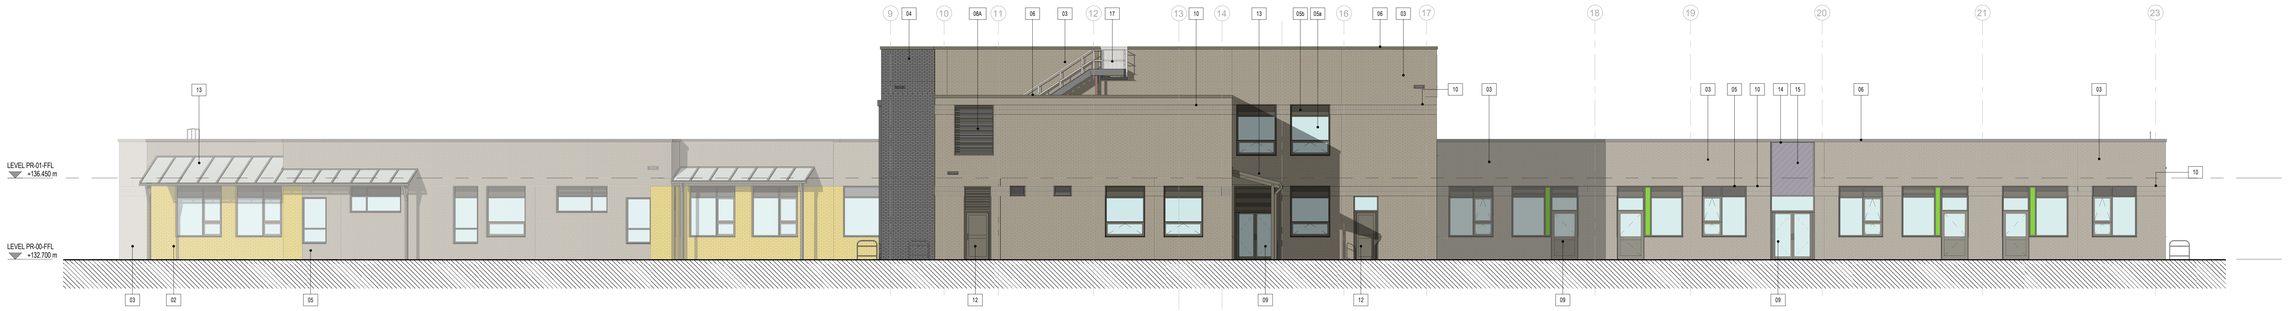

EW 10005 1 : 100 **ELEVATION EW**
West Elevation GA

0 1 2 5 10 m

MATERIALS KEY

01	GLAZED STRETCHER BOND BRICKWORK WALL - TYPE A
02	GLAZED STRETCHER BOND BRICKWORK WALL - TYPE B
03	BRICKWORK FACING WALL - TYPE C
04	BRICKWORK FACING WALL - TYPE D
05	PPC ALUMINIUM FRAMED WINDOWS
05A	CLEAR GLASS TO WINDOWS AND CURTAIN WALLING
05B	PPC ALUMINIUM LOUVRE TO TOP PANE OF WINDOWS (M&E INSTALLATIONS TO BE SERVICED THROUGH LOUVRES)
06	COLOUR COATED METAL PROFILE PARAPET CAPPING
07	SQUARE SECTION ANTI-CLIMB RAINWATER PIPES
08	PPC ALUMINIUM GLAZED IN WEATHER LOUVRE COLOUR TO MATCH WINDOW/ CW FRAME
08A	PPC ALUMINIUM LOUVRE EXTERNAL PLANT TO M&E ENG DETAILS
09	PPC ALUMINIUM GLAZED EXTERNAL DOORSET
10	BUFF BRICKWORK VERTICAL STACK BOND (SOLDIER COURSE)
11	PPC STEEL LOUVRED EXTERNAL DOORSET
12	PPC STEEL INSULATED EXTERNAL DOORSET
13	CLASSROOM CANOPY WITH POWDER-COATED FRAME AND GLASS ROOF
14	PPC ALUMINIUM CAPPED CURTAIN WALLING SYSTEM
15	CERAMIC BACKED COLOURED SPANDREL PANEL COLOUR TBC
16	ROOFLIGHT
17	EXTERNAL ROOF ACCESS STAIR
18	PPC ALUMINIUM ROOF OVERFLOW OUTLET
19	ENTRANCE CANOPY WITH POWDER-COATED FRAME AND SOLID ROOF
20	BUILDING SIGNAGE DETAILS TBC
21	EXPOSED STRUCTURAL COLUMNS

6 East Parade Leeds LS1 2AD
0113 887 3100
www.dla-architecture.co.uk

PROJECT
JOSEPH NORTON SEMH SCHOOL
DEIGHTON ROAD HD2 1JP

TITLE
GA ELEVATIONS

SCALE	DATE
As indicated @ A0	12/03/25

DLA REF	DRAWN	REVIEWED
2024-057	DTP	SJ

DOCUMENT NUMBER
JNA-DLA-XX-XX-D-A- **10005**

DOCUMENT PURPOSE	REVISION
PLANNING	**P02**