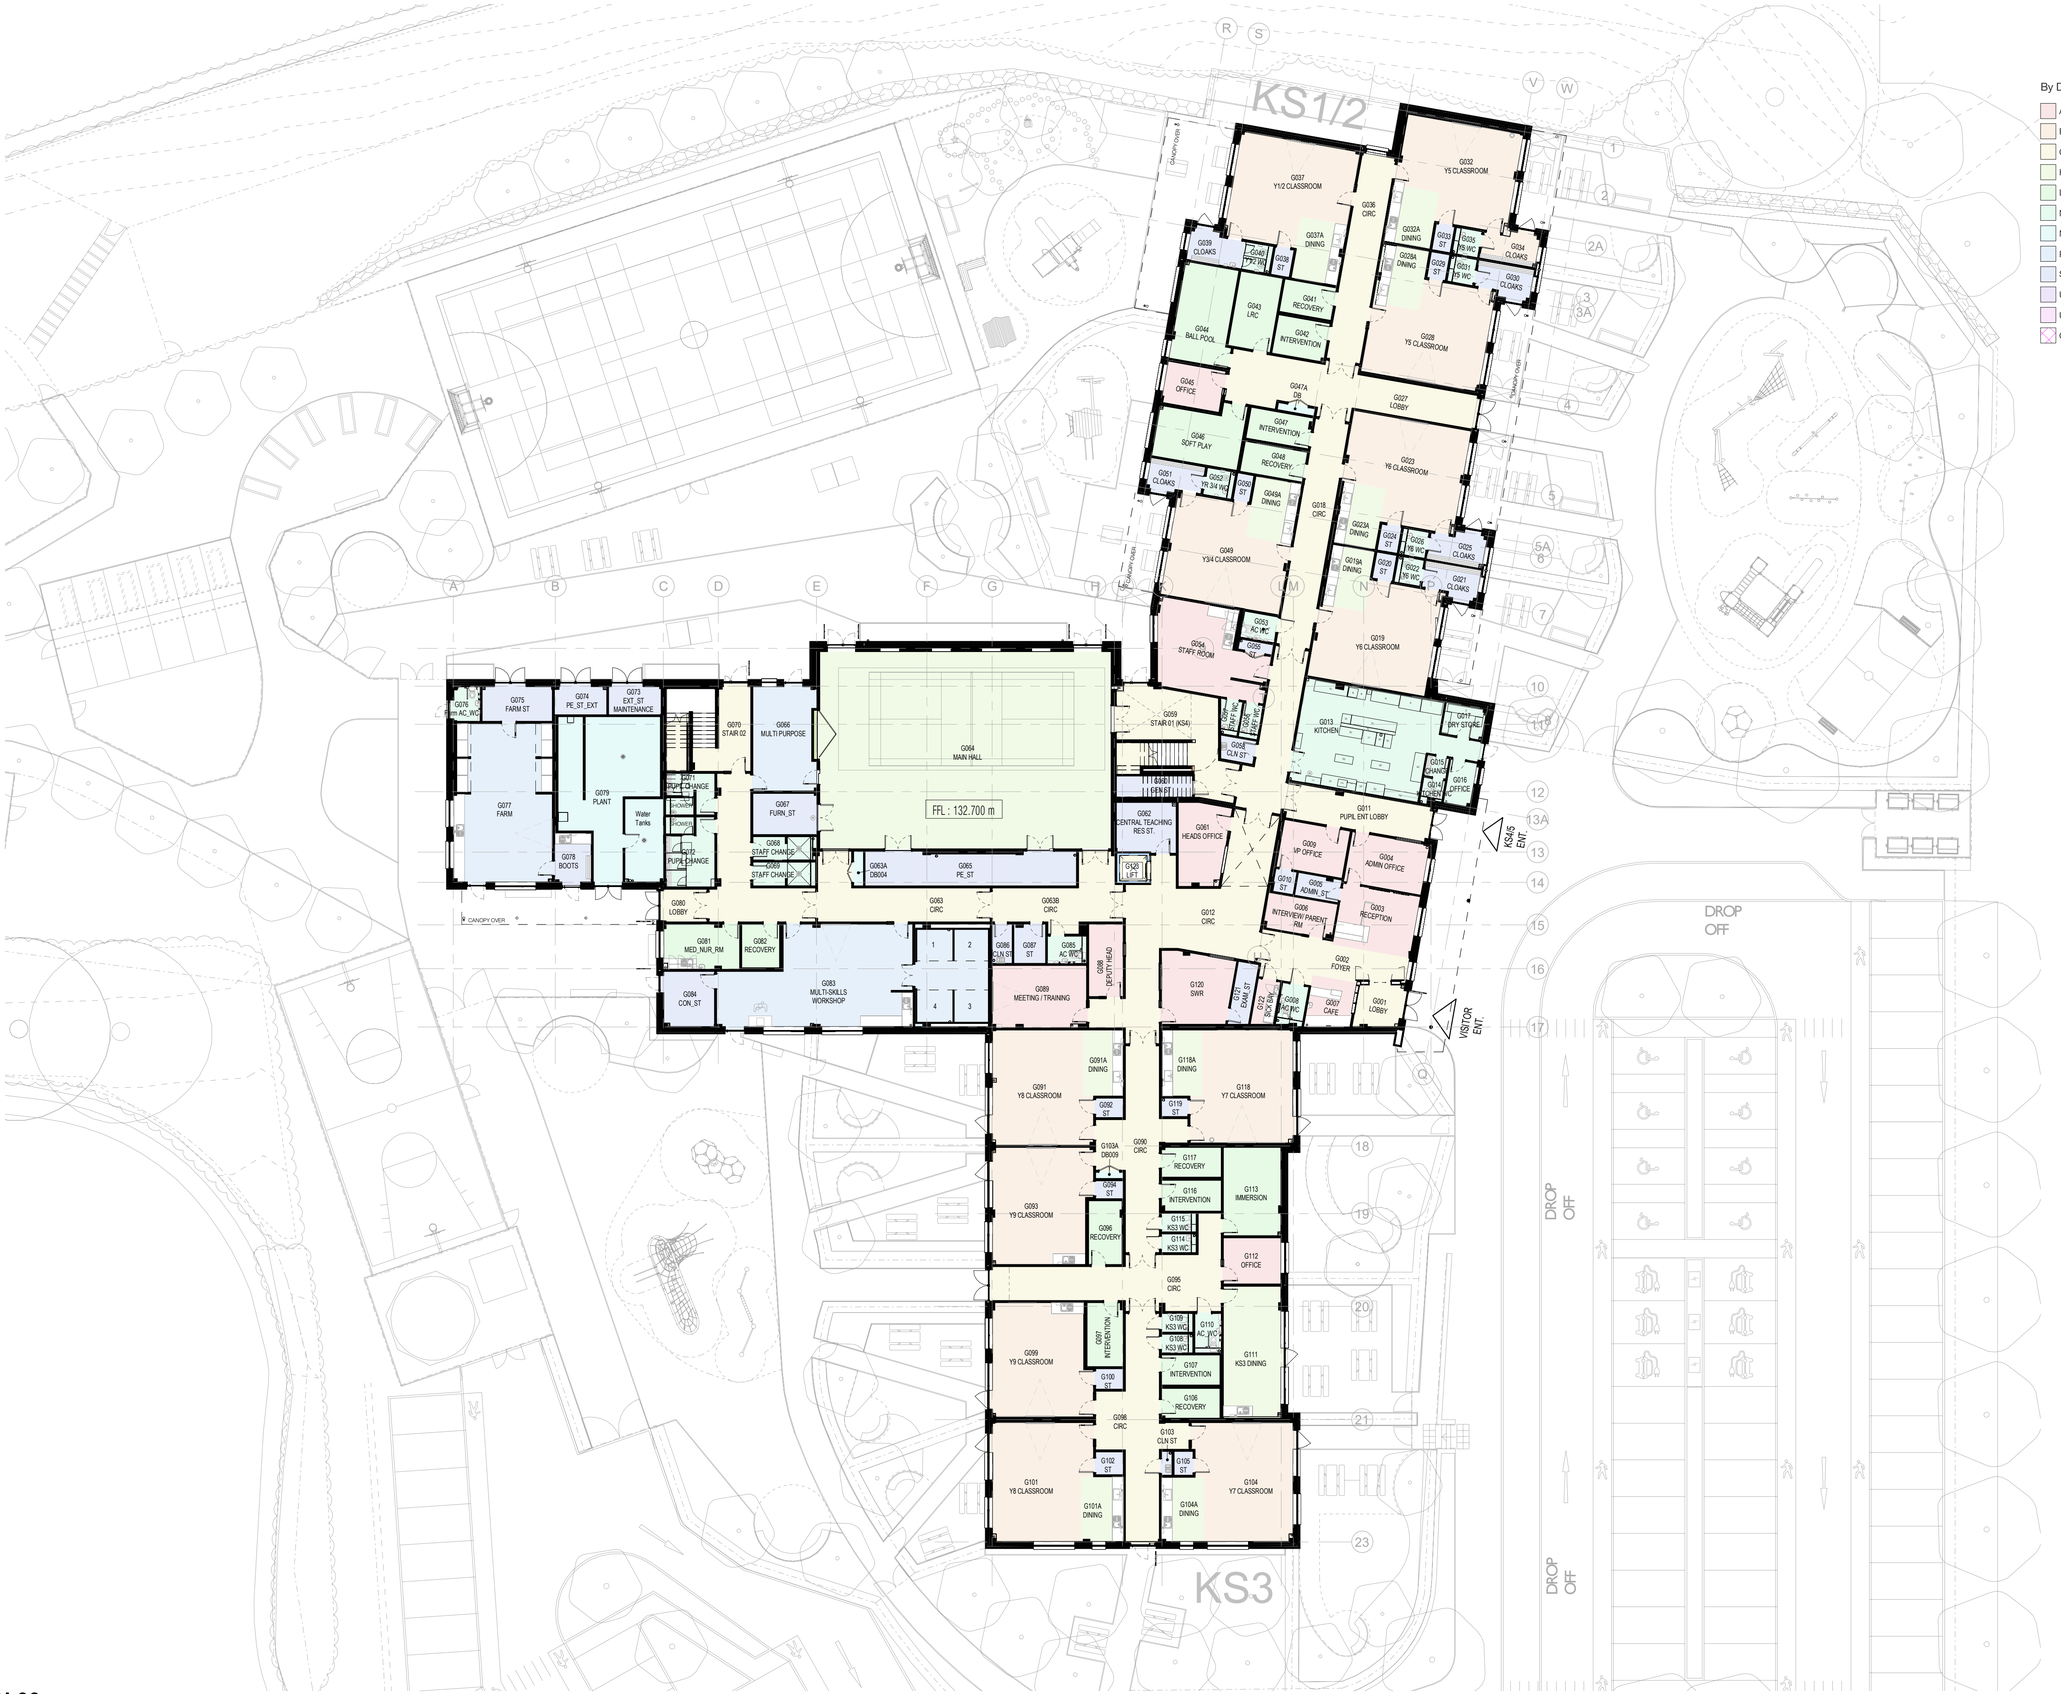

By Department Legend

- ADMIN
- BASIC TEACHING
- CIRCULATION
- HALL / DINING
- LEARNING RESOURCE
- NON-NET
- NON-NET PLANT
- PRACTICAL TEACHING
- STORAGE
- Unit 1
- Unit 2
- Calculating...

INFORMATION CONTAINED IN THIS DRAWNG IS THE SOLE COPYRIGHT OF DLA ARCHITECTURE LTD AND IS NOT TO BE REPRODUCED WITHOUT PERMISSION

DO NOT SCALE, REFER TO FIGURED DIMENSIONS ONLY

REVISIONS

P01	Issued for planning	12/03/25 VMS DTP
P02	Revised for planning	03/04/25 DTP SJ

00 10002 **PLAN 00**

1 : 200 **Ground Floor GA Plan**

0 2 5 10 20 m

NORTH

dla

6 East Parade Leeds LS1 2AD
0113 887 3100
www.dla-architecture.co.uk

PROJECT
JOSEPH NORTON SEMH SCHOOL
DEIGHTON ROAD HD2 1JP

TITLE
GROUND FLOOR GA FLOOR PLAN

SCALE	DATE
1 : 200 @ A1	16/12/24

DLA REF	DRAWN	REVIEWED
2024-057	DTP	SJ

DOCUMENT NUMBER
JNA-DLA-XX-XX-D-A- **10002**

DOCUMENT PURPOSE	REVISION
PLANNING	**P02**