INFORMATION CONTAINED IN THIS DRAWING IS THE SOLE COPYRIGHT OF DLA ARCHITECTURE LTD AND IS NOT TO BE REPRODUCED WITHOUT PERMISSION


DO NOT SCALE, REFER TO FIGURED DIMENSIONS ONLY

REVISIONS


P01 12/03/25 PSL CH
SECTIONS A-D PROFILES UPDATED TO ALIGN WITH CURRENT EARTHWORKS PROPOSAL
SECTION 73 APPLICATION. FIRST ISSUE




SECTION A

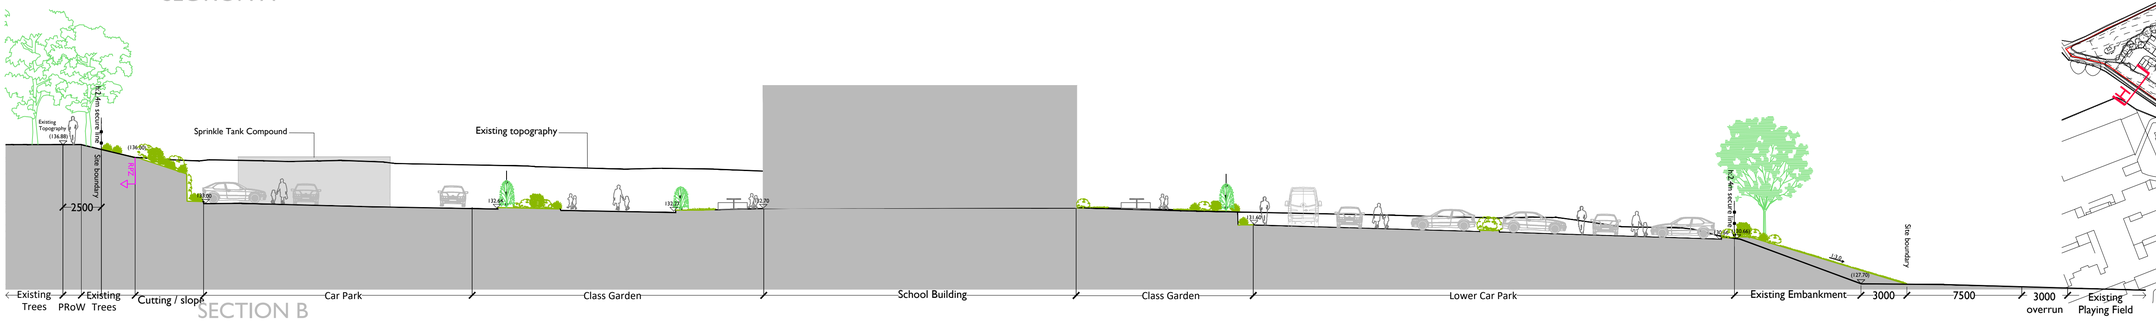


SECTION B

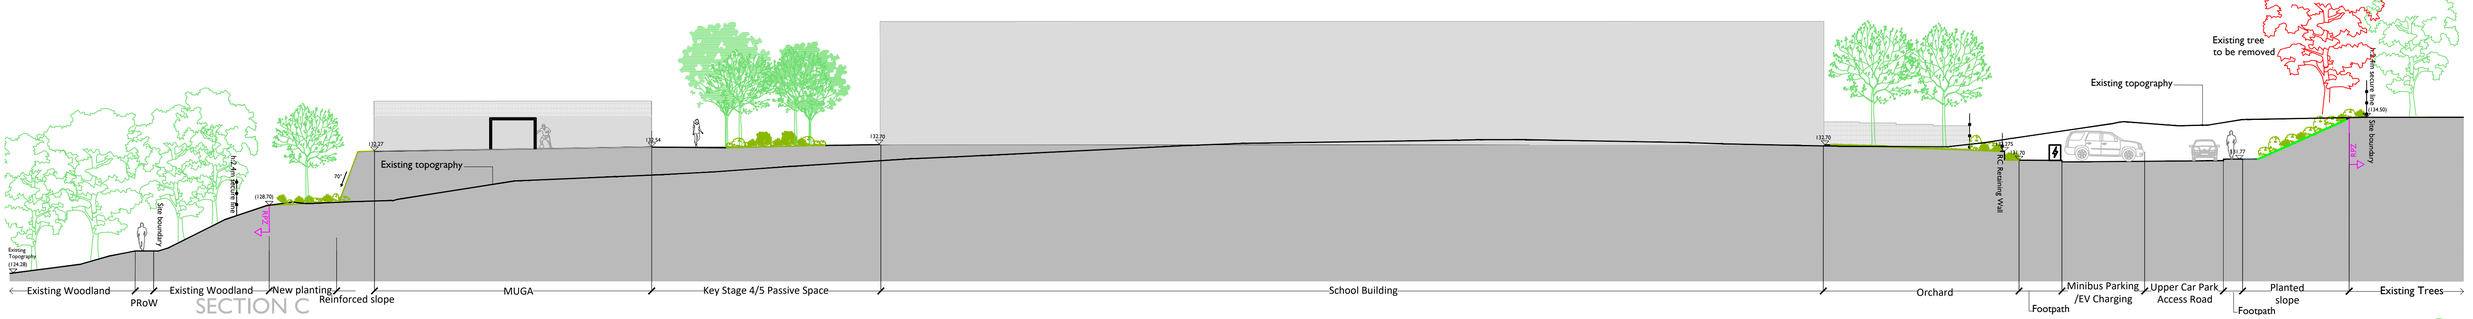


SECTION C

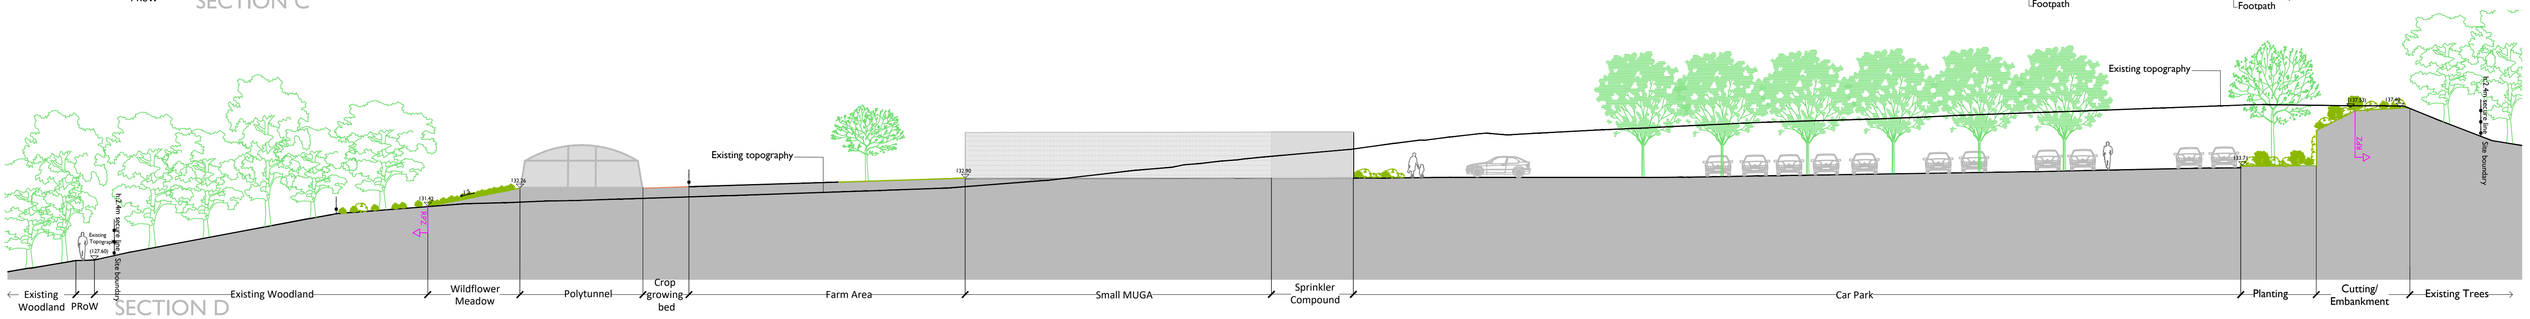


SECTION D

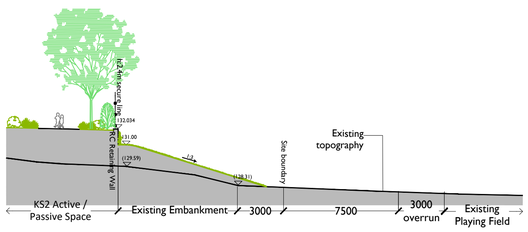


SECTION E

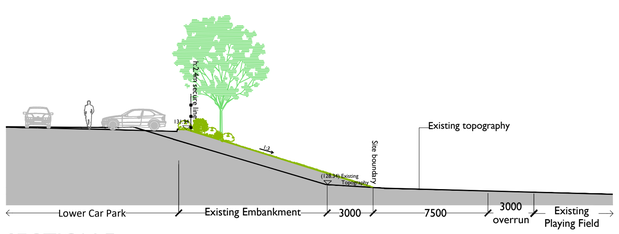


SECTION F

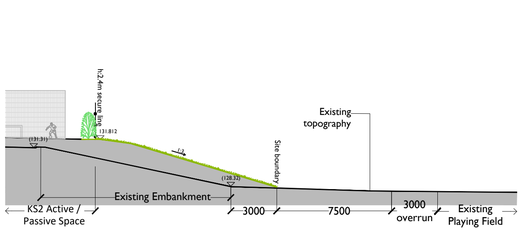

SECTION G

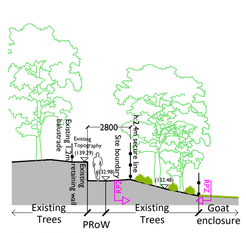

SECTION H

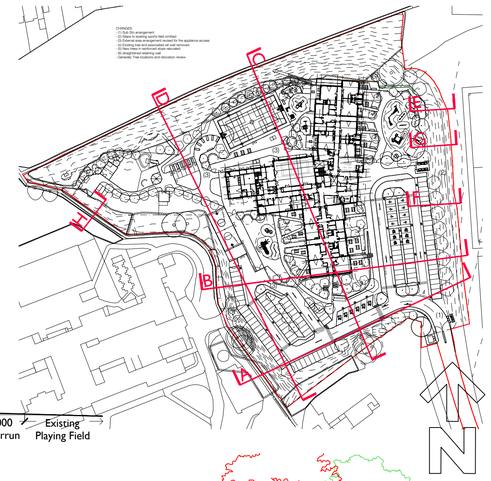

0 2 4 6 8 10 15 20 25 30

This drawing replaces Colour-UDL drawing
L-2352-SEC-3100-Proposed Landscape Sections_Rev14

6 East Parade | Leeds | LS1 2AD
0113 887 3100
www.dla-architecture.co.uk

PROJECT
JOSEPH NORTON SEMH SCHOOL
DEIGHTON ROAD, HD2 1JP

TITLE
PROPOSED LANDSCAPE SECTIONS

SCALE 1:200 @A1
DATE 12/03/25
DLA REF **2024-057**
DRAWN PSL
REVIEWED CH
DOCUMENT NUMBER JNA DLA 00 00 D L **10011**
DOCUMENT PURPOSE INFORMATION
STATUS
REVISION **P01**
T:\2024\2024-057\CAD\05-Autocad\Dwgs\10011.dwg