0 25 50 125

Scale 1: 2500


Status

PLANNING

N

SITE AREA		
		Area
	APPLICATION SITE BOUNDARY	22244 m²

AJOINING LAND UNDER APPLICANT OWNERSHIP

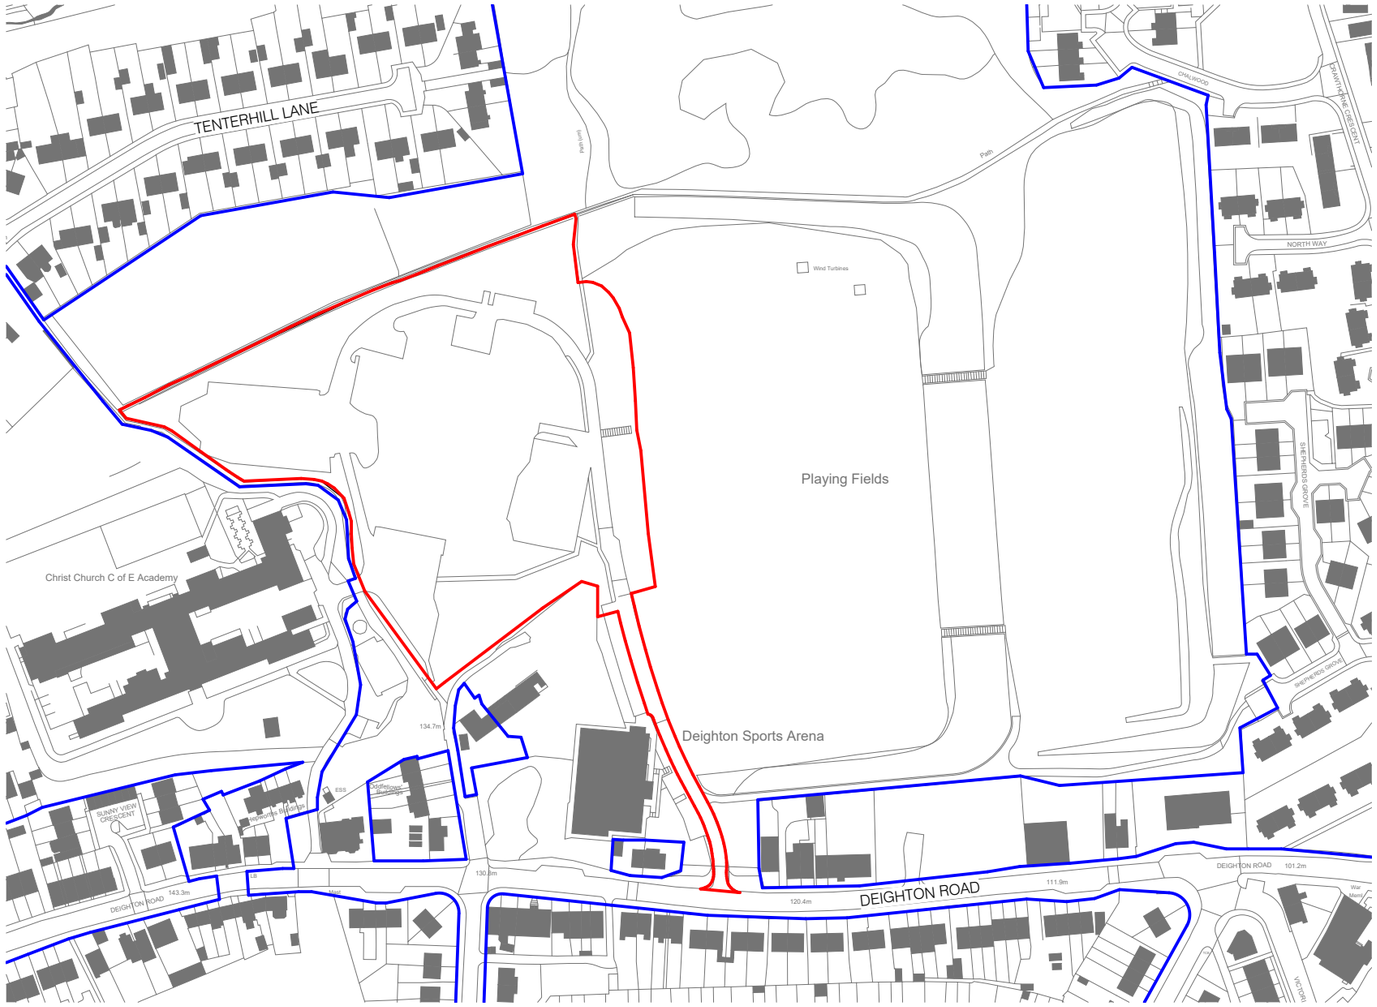

P01 FIRST ISSUE 01/06/23 GK

No. Revision Date Inits

Job
JOSEPH NORTON ACADEMY
SEMH SCHOOL DEIGHTON

Drawing
SITE LOCATION PLAN

Client
KIRKLEES COUNCIL

FRANK SHAW ASSOCIATES LIMITED
ARCHITECTS
Penmore House Hasland Chesterfield Derbyshire S41 0SJ
Tel 01246 233255 www.frankshawassociates.co.uk

Scale: As indicated@A3
Drawn/Checked: GK /DR
Job Number: 22308
Date:
Drawing Number: FSA-XX-ZZ-DR-A-1000
Rev: P01