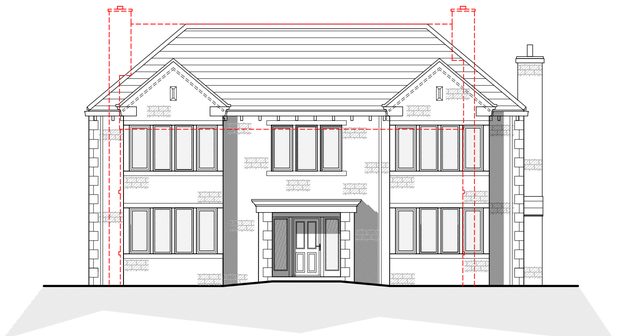

Proposed South Elevation
Scale 1:100

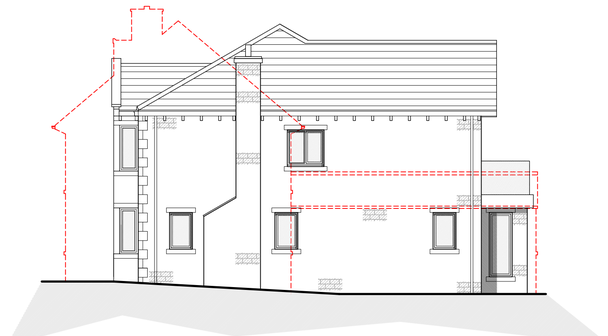

Proposed East Facing Elevation
Scale 1:100

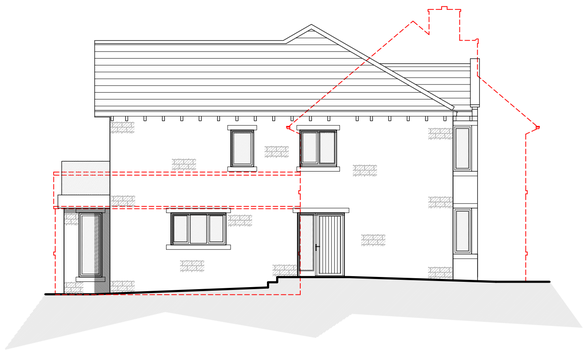

Proposed West Elevation
Scale 1:100

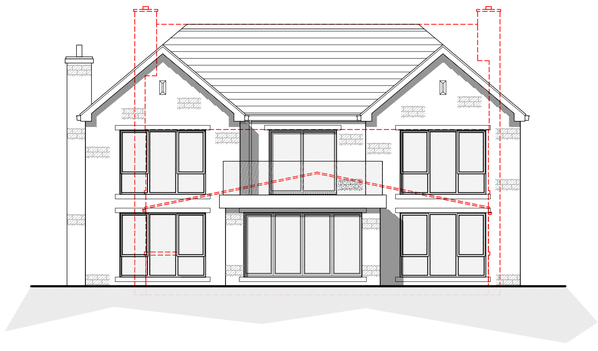

Proposed North Facing Elevation
Scale 1:100

PROPOSED MATERIALS

- WALLS – COURSED NATURAL STONE
- ROOF – BLUE SLATE
- DOORS – GREY PVCu
- WINDOWS – GREY PVCu
- RAINWATER GOODS – BLACK PVCu
- FASCIA & SOFFITS – BLACK PVCu

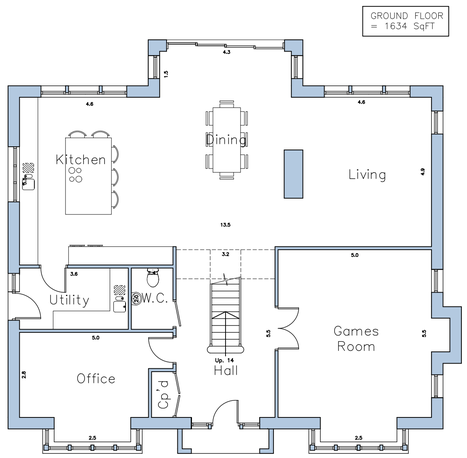

Proposed Ground Floor Layout
Scale 1:100

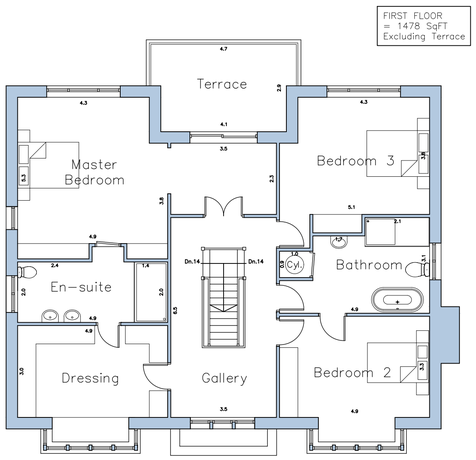

Proposed First Floor Layout
Scale 1:100

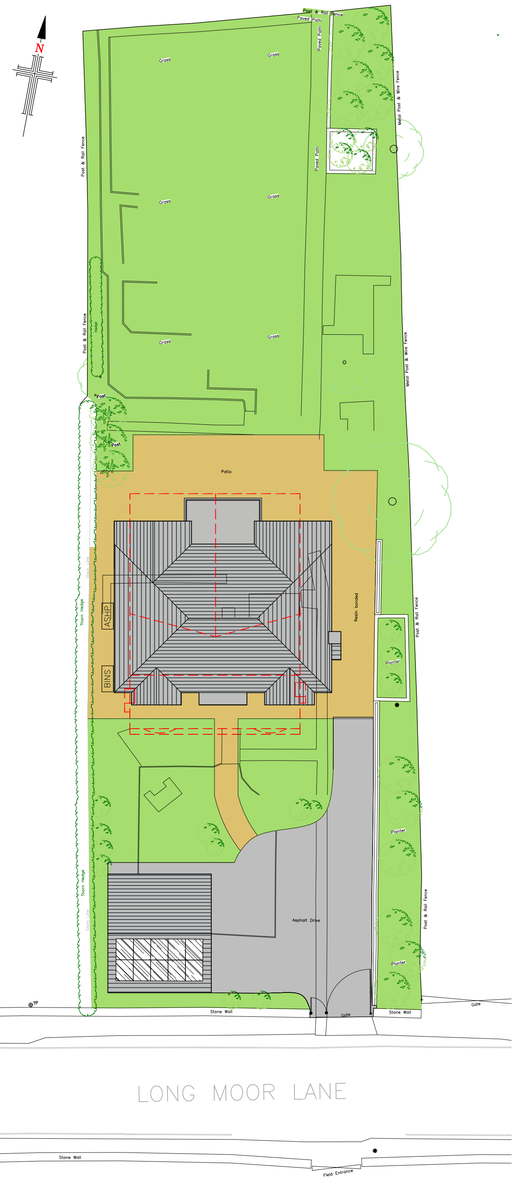

Proposed Site Layout
Scale 1:200

NOTES

1. No dimensions to be scaled. IF IN DOUBT ASK.

2. All dimensions must be checked and verified on site by the Contractor prior to the commencement of works and Hinchliffe Architecture & Design Ltd. to be notified of any discrepancies.

3. The copyright of these drawings remains the property or Hinchliffe Architecture & Design Ltd. They must not be reproduced in any way without prior written consent from the originator (Hinchliffe Architecture & Design Ltd.)

Rev.	Date	Description
I	05.02.25	PLANNING SUBMISSION
H	15.01.25	CLIENT AMENDMENTS TO PORCH
G	08.01.25	CLIENT AMENDMENTS TO PORCH
F	07.01.25	CLIENT AMENDMENTS TO PORCH
E	03.01.25	CLIENT AMENDMENTS
D	23.12.24	CLIENT AMENDMENTS
C	19.12.24	CLIENT AMENDMENTS
B	19.12.24	CLIENT AMENDMENTS
A	17.12.24	CLIENT AMENDMENTS

Status
PLANNING

hinchliffe
architecture & design
Hinchliffe A&D
24 Carr View Road
Hepworth
Holmfirth
West Yorkshire
HD9 1HX
07921 907 162
01484 520 764
info@hinch-architecture.co.uk
www.hinch-architecture.co.uk

Client
MR C. ANDERSON

Project
9 LONG MOOR LANE
SHELLEY
HUDDERSFIELD
WEST YORKSHIRE
HD8 8LY

Drawing Title
PROPOSED FLOOR PLANS, ELEVATIONS & SITE LAYOUT

Scale (at A1): AS SHOWN
Date: DEC' 2024
Drg. no.: 287a–24–PL02
Rev.: I

10 0 10 20 50 100mm NATURAL SCALE

ORIGINAL DRAWING SIZE 841 x 594