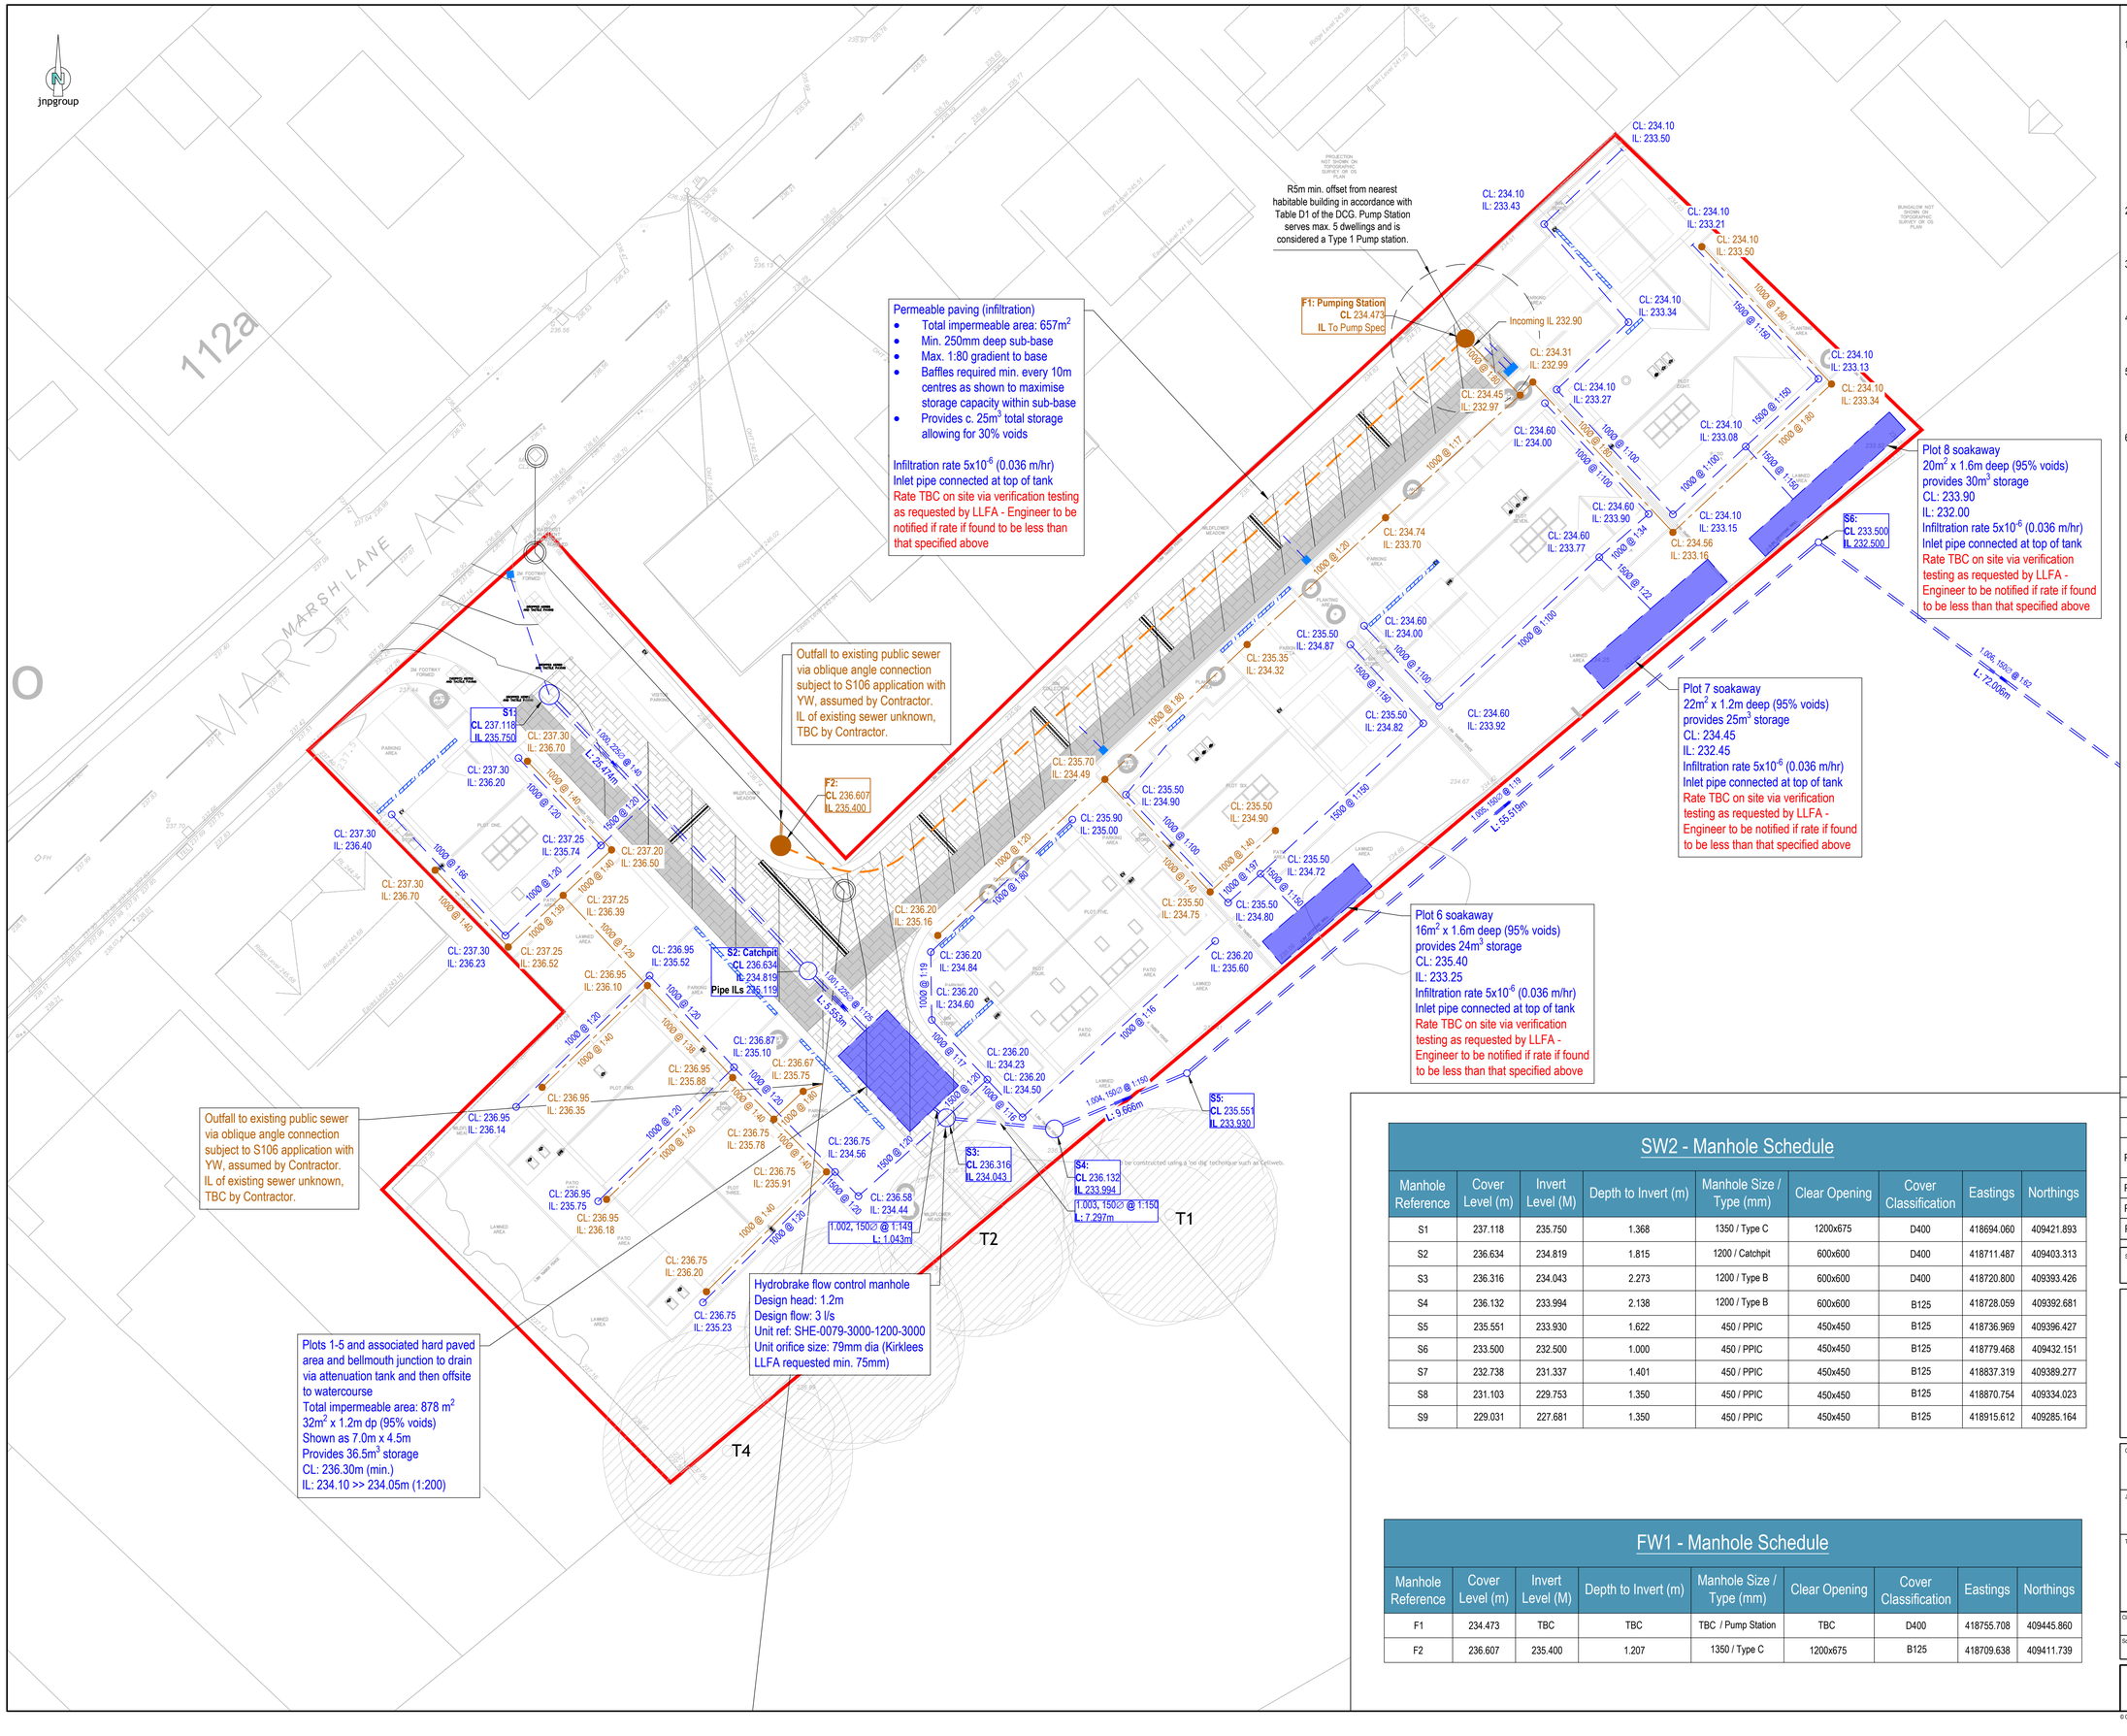

General Notes

1. Where this drawing has been issued in electronic .dwg format, it has been done so in good faith. JNP Group do not take any responsibility for any inaccuracies in the electronic data, which should be checked against the paper (or .pdf) drawing issue. Any apparent discrepancies should be immediately reported to JNP Group. The electronic .dwg file should not be assumed to be to scale and should not be used for 'overlaying', setting out or checking of any third party information. All dimensions should be taken from the paper (or .pdf) version of the drawing. Electronic drawings may contain third party information. JNP Group take no responsibility for this information, which should be checked against the originators paper drawing(s).
2. All dimensions are millimetres (mm), and levels are in metres (m) unless noted otherwise and should be checked on site prior to construction/fabrication.
3. Do not scale from this drawing. Only figured dimensions are to be relied upon. Don't hesitate to get in touch with JNP Group if additional information is required.
4. Any discrepancies between drawings of different scales and between drawings and specifications, where appropriate, to be reported to JNP Group for decision.
5. Copyright reserved. This drawing may only be used for The Client and location specified in the title block. It may not be copied or disclosed to any third party without the prior written consent of JNP Group.
6. This drawing should only be used for construction if the drawing status is "A4 - Approved/Stage Complete". JNP Group takes no responsibility for construction works undertaken to drawings that are not marked with this status.

Health & Safety Note

The details on this drawing have been prepared on the assumption that a competent contractor will be carrying out the works. If the contractor(s) considers that there is insufficient Health and Safety information on this drawing, this should immediately be brought to the attention of the designer.

HAZARD IDENTIFICATION BOX

This table is provided to assist the Principal Contractor to fulfil their obligations under the CDM Regulations 2015

Hazard Ref	Hazard Type (Construction/Maintenance/ Cleaning/Demolition/Adaptation)	Hazard Description	Mitigation Measures/ Residual Risk
1			

SW2 - Manhole Schedule

Manhole Reference	Cover Level (m)	Invert Level (M)	Depth to Invert (m)	Manhole Size / Type (mm)	Clear Opening	Cover Classification	Eastings	Northings
S1	237.118	235.750	1.368	1350 / Type C	1200x675	D400	418694.060	409421.893
S2	236.634	234.819	1.815	1200 / Catchpit	600x600	D400	418711.487	409403.313
S3	236.316	234.043	2.273	1200 / Type B	600x600	D400	418720.800	409393.426
S4	236.132	233.994	2.138	1200 / Type B	600x600	B125	418728.059	409392.681
S5	235.551	233.930	1.622	450 / PPIC	450x450	B125	418736.969	409396.427
S6	233.500	232.500	1.000	450 / PPIC	450x450	B125	418779.468	409432.151
S7	232.738	231.337	1.401	450 / PPIC	450x450	B125	418837.319	409389.277
S8	231.103	229.753	1.350	450 / PPIC	450x450	B125	418870.754	409334.023
S9	229.031	227.681	1.350	450 / PPIC	450x450	B125	418915.612	409285.164

FW1 - Manhole Schedule

Manhole Reference	Cover Level (m)	Invert Level (M)	Depth to Invert (m)	Manhole Size / Type (mm)	Clear Opening	Cover Classification	Eastings	Northings
F1	234.473	TBC	TBC	TBC / Pump Station	TBC	D400	418755.708	409445.860
F2	236.607	235.400	1.207	1350 / Type C	1200x675	B125	418709.638	409411.739

Rev.	Date	Description	Drn / Chk'd / App'd
P04	18/06/2025	Pump station location revised and foul drainage updated to suit. Hydrobrake discharge rate revised to provide minimum flow control orifice size of 75mm as requested by LLFA - tank size revised to suit. S2 specified as catchpit manhole.	LC / JTH / SLL
P03	30/04/2025	Manhole schedule provided. Foul Manhole references updated. CL and IL of Manhole F2 revised.	LC / JTH / SLL
P02	16/04/2025	Minor updates to levels	LC / JTH / SLL
P01	31/03/2025	First issue for comment	LC / JTH / SLL

Suitability: S3 - Suitable for Review & Comment

JNP GROUP
CONSULTING ENGINEERS
Amersham ● Belfast ● Brighouse ● Bristol
Hartlepool ● Sheffield ● Warwick
www.jnpgroup.co.uk

Client: Halstead Homes (Yorkshire) Ltd

Job: Marsh Lane, Shepley

Title: Drainage Layout

Classification: FI_60_20

Scale @ A1: 1:250

Project - Originator - Volume/System - Level/Location - Type - Discipline - Number: B26074 - JNP - XX - XX - DR - C - 2001

Document/Drawing Number

Revision: P04

© Copyright JNP Group Ltd, 2020

JNP Group Internal Project Number: B26074