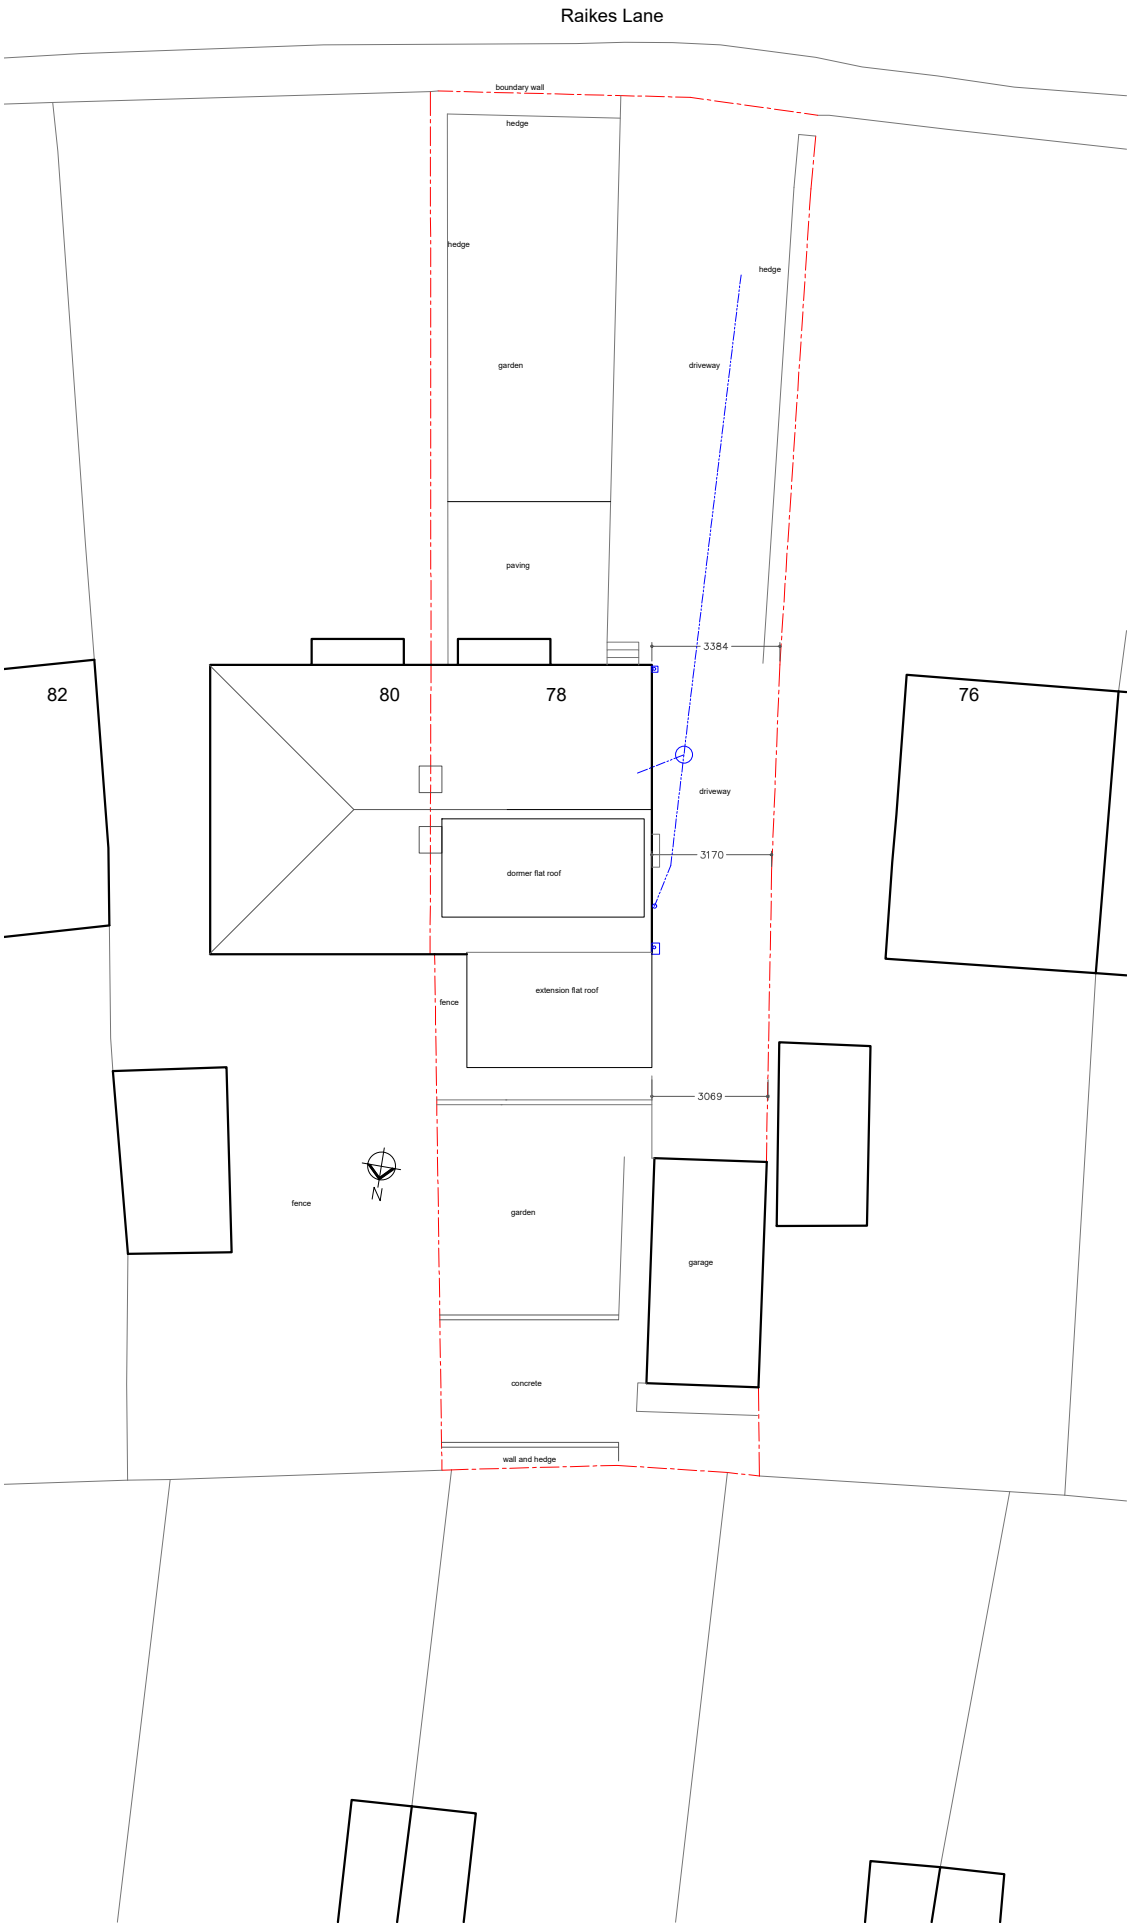

Applicant:
Mr and Mrs Gale

Address:
78 Raikes Lane
Birstall
WF17 9QF

Project:
Rear Extension

Title:
Proposed Site Plan

Drg No:
RL-04

Scale:
1:200

Revision:
#

Status:
Planning

Date:
April 2025