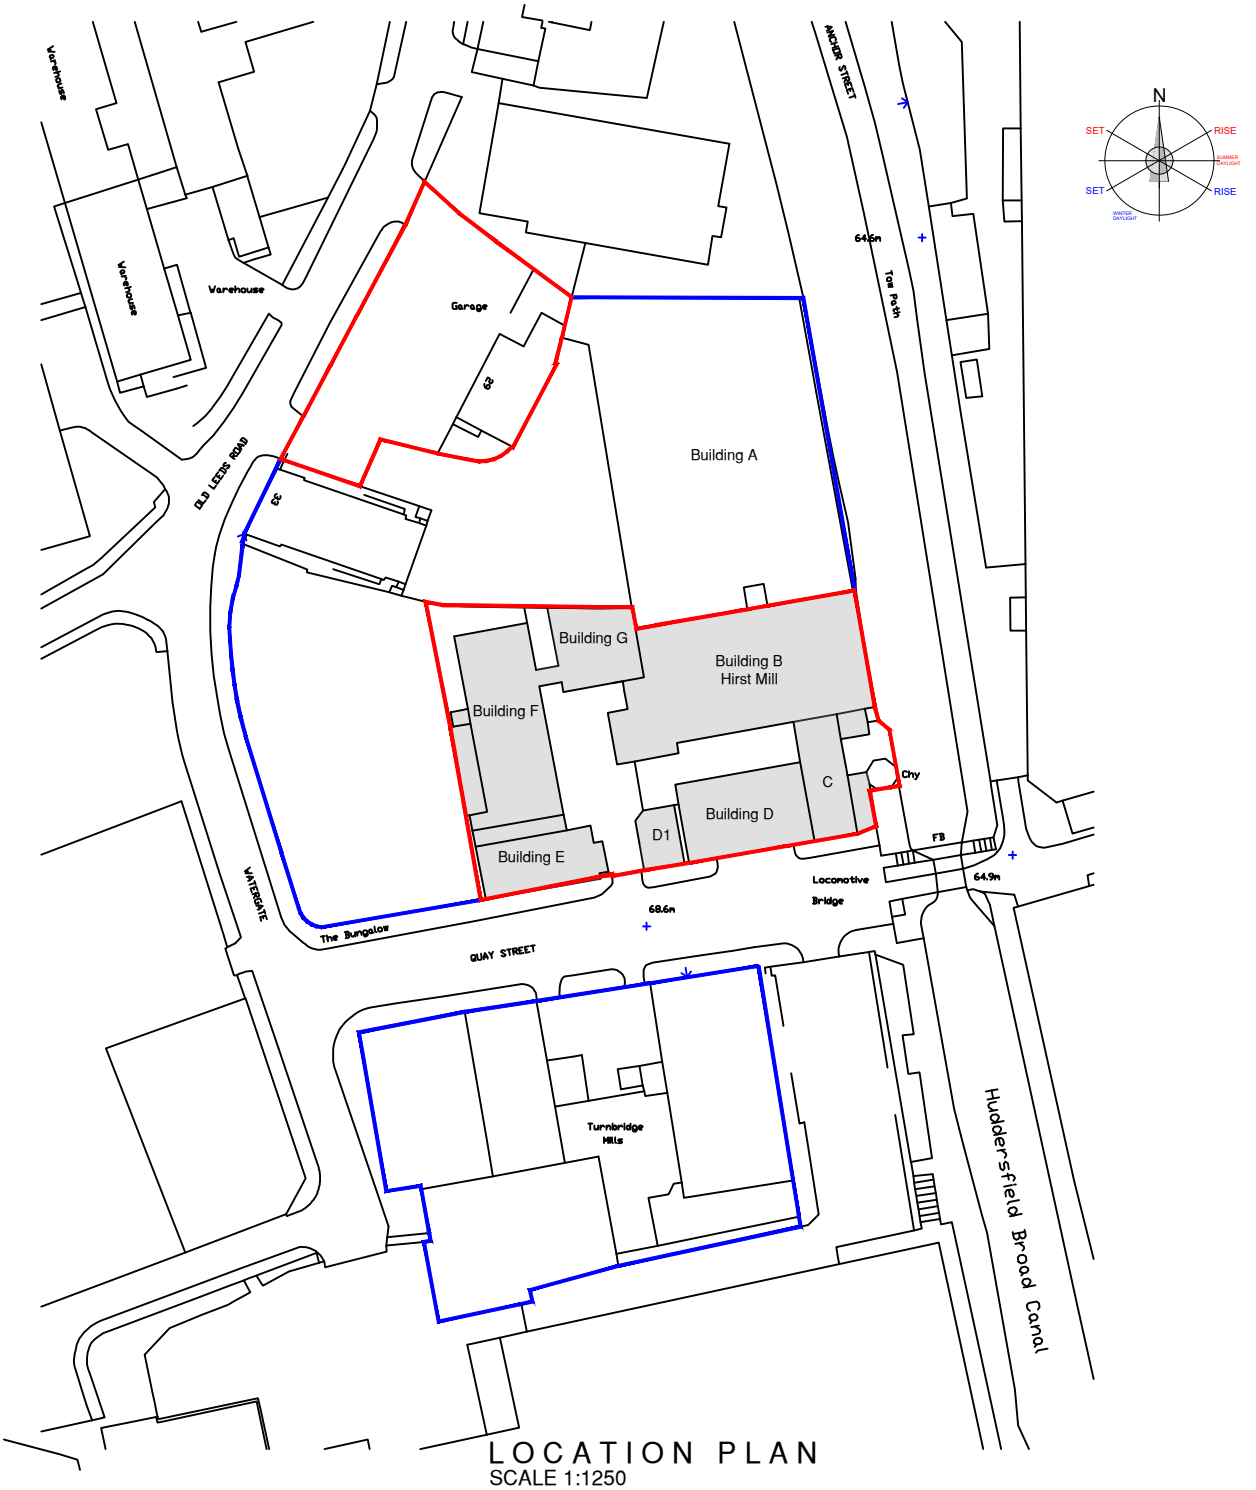

LOCATION PLAN

SCALE 1:1250

0 5m10m 20m 30m 40m 50m 100m

SCALE BAR 1:1250

Rev	Note	Initial	Date

Dont Ignore Health & Safety

Think Safe Build it Safe

It Might Just Save Your Life

Drawings are to scale indicated for planning purposes. No scaling permitted for construction purposes. Information on this drawing is copyright. All rights reserved. No part of this work may be reproduced or transmitted in any form by any means, either electronically, mechanically, by photocopying, recording or otherwise stored in any retrieval system of any nature, without the express consent of T D Jagger Ltd.

T D JAGGER
PROPERTY CONSULTANTS

3 Richmond House, Caldene Business Park,
Mytholmroyd, Hebden Bridge,
West Yorkshire, HX7 5QJ

01422 883317
enquiries@tdjagger.ltd.uk
www.tdjagger.ltd.uk

Client	
Project	Turnbridge Mills, Quay Street, Huddersfield. HD1 6QT
Drawing	Location Plan

Date	Drawn	Checked	Scale
Feb 2025	SD	TDJ	1:1250@A4

Drawing No.	Revision
1908 65	D