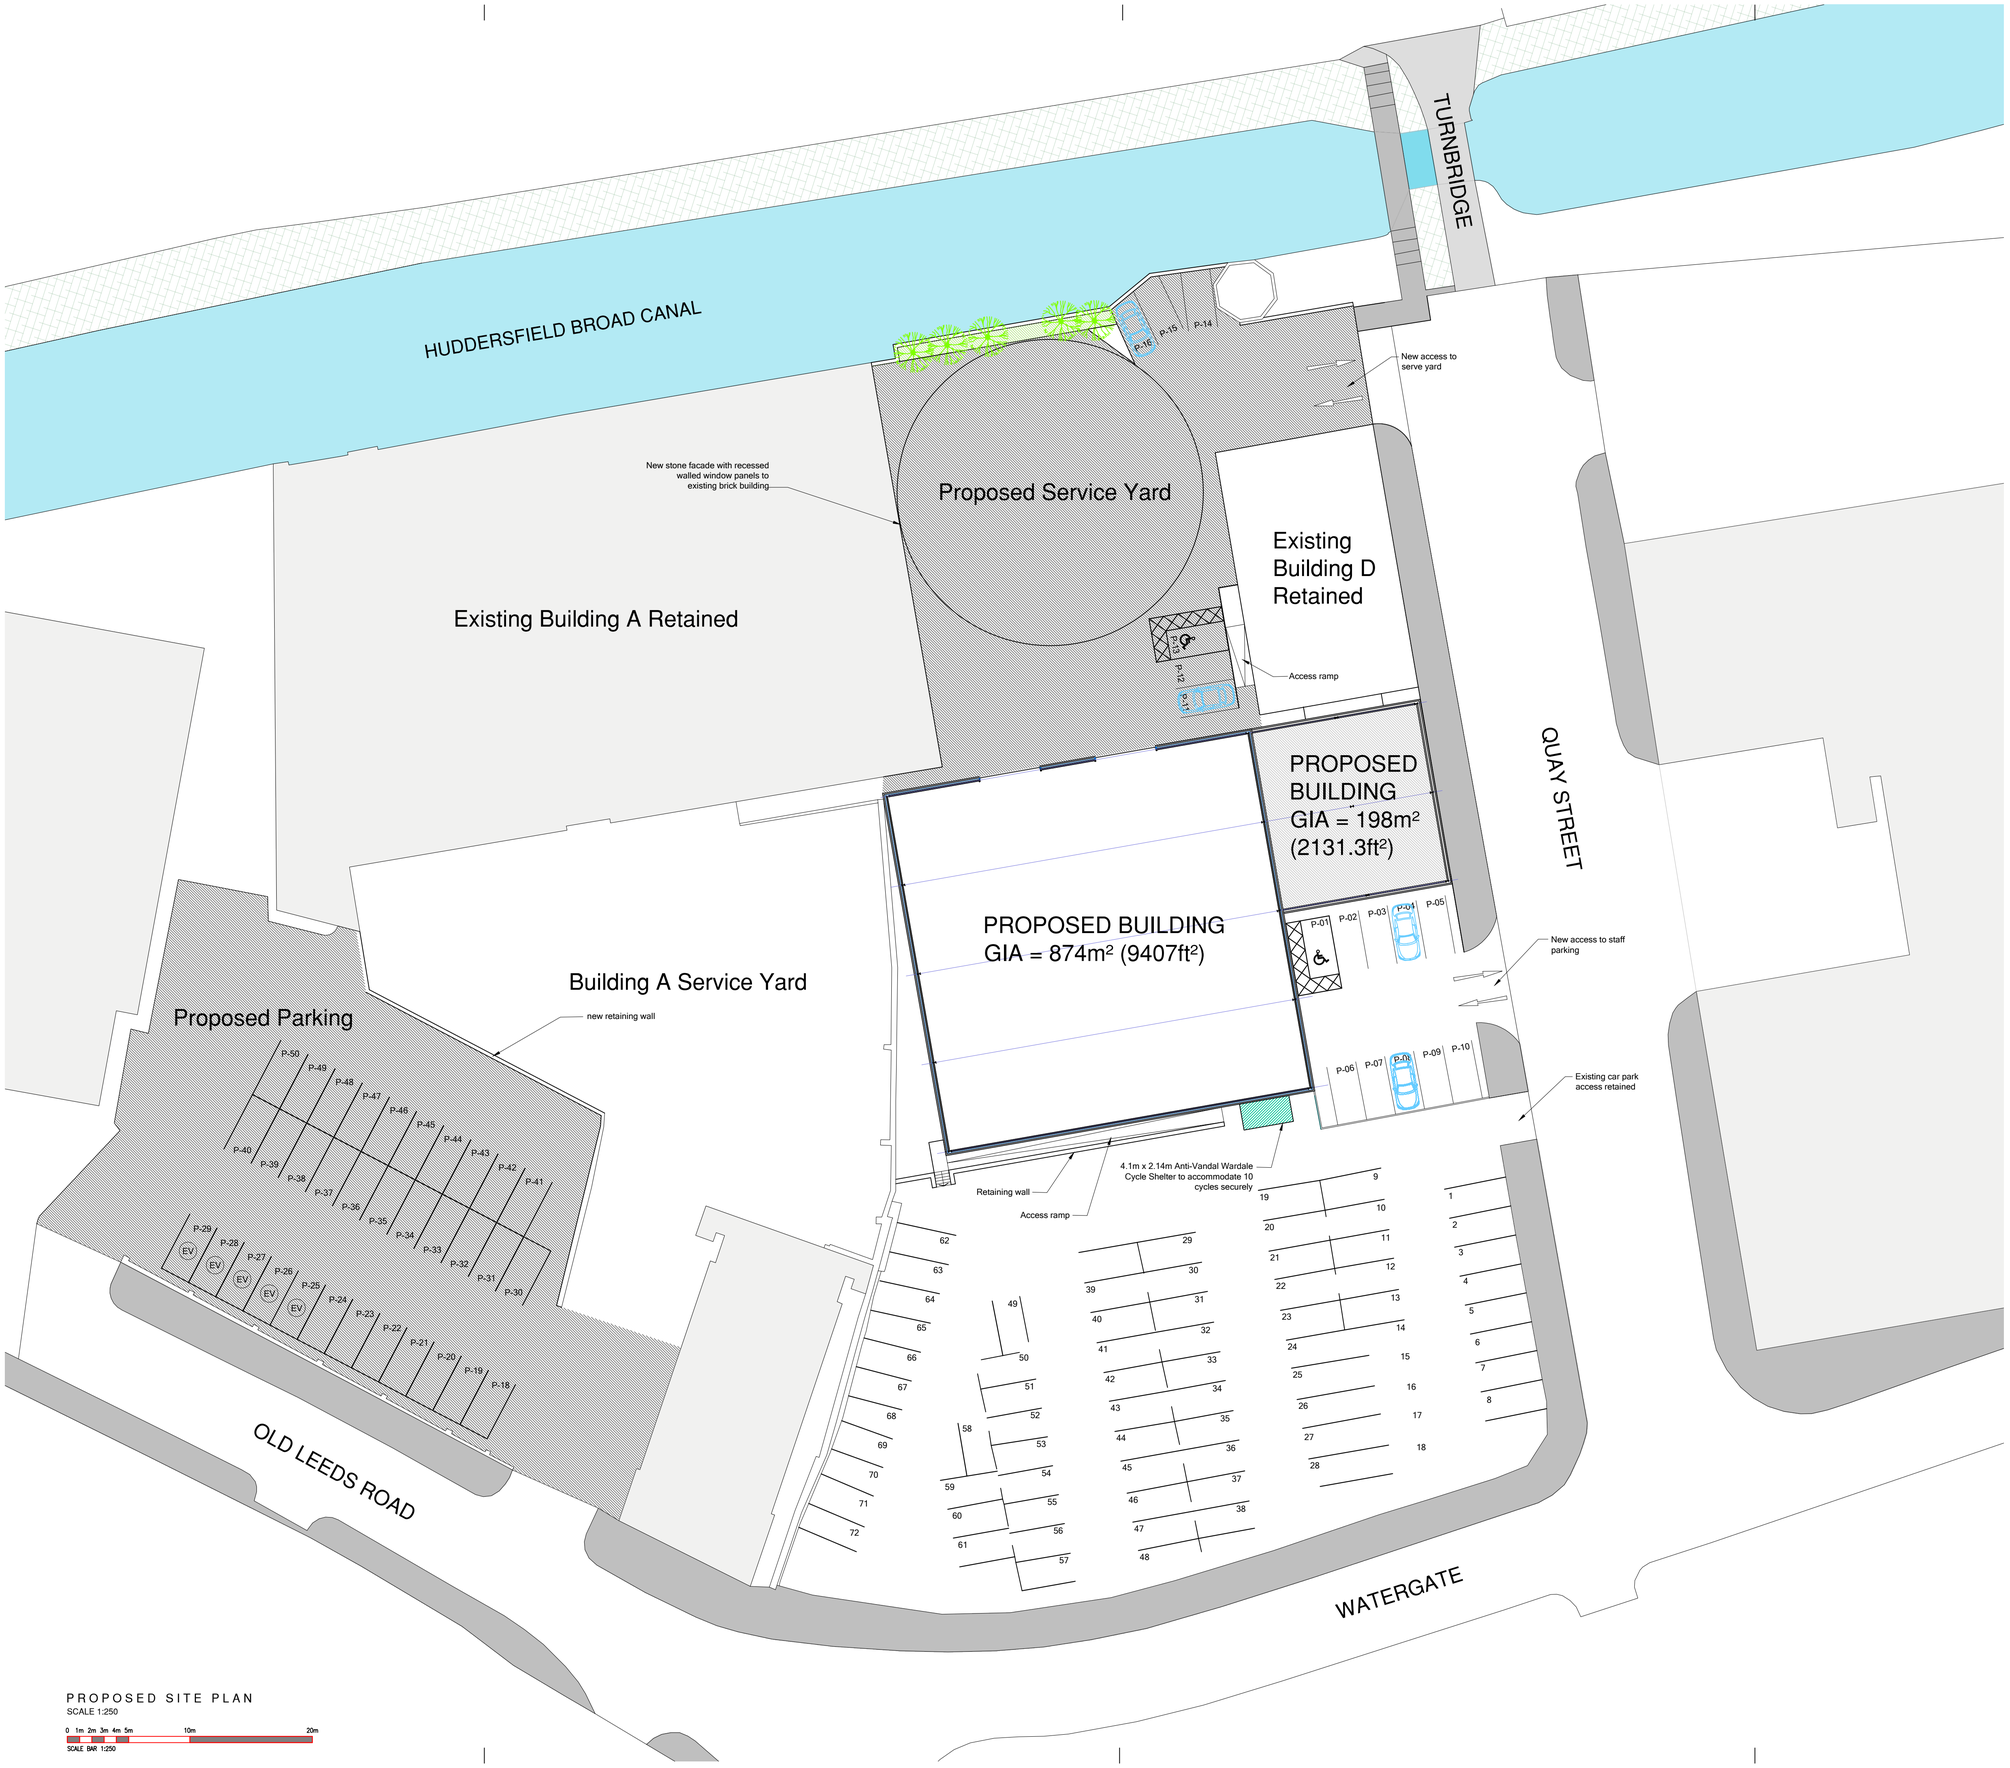

PROPOSED SITE PLAN

SCALE 1:250

0 1m 2m 3m 4m 5m 10m 20m

SCALE BAR 1:250

Rev	Note	Initial	Date
D	Scale bar updated	TDJ	25.05.06
C	Access ramp, EV charging, bike shelter and walkway added	CS	25.02.24
B	Boundary Updated	TDJ	25.02.04
A	Parking Updated	TDJ	25.01.15

T D JAGGER
PROPERTY CONSULTANTS

3 Richmond House, Caldene Business Park,
Mytholmroyd, Hebden Bridge,
West Yorkshire, HX7 5QJ
01422 883317
enquiries@tdjagger.ltd.uk
www.tdjagger.ltd.uk

Client
JLB Group

Project
Turnbridge Mills
Quay Street
Huddersfield

Drawing
Proposed Site Plan

Date	Drawn	Checked	Scale
Sep 2024	CS	TDJ	1:250@A1

Drwg. No.	Revision
1908 205	D

Drawings are to scale indicated for planning purposes. No scaling permitted for construction purposes. Information on this drawing is copyright. All rights reserved. No part of this work may be reproduced or transmitted in any form by any means, either electronically, mechanically, by photocopying, recording or otherwise stored in any retrieval system of any nature, without the express consent of T D Jagger Ltd.

Dont Ignore Health & Safety

Think Safe Build Safe

It Might Just Save Your Life