


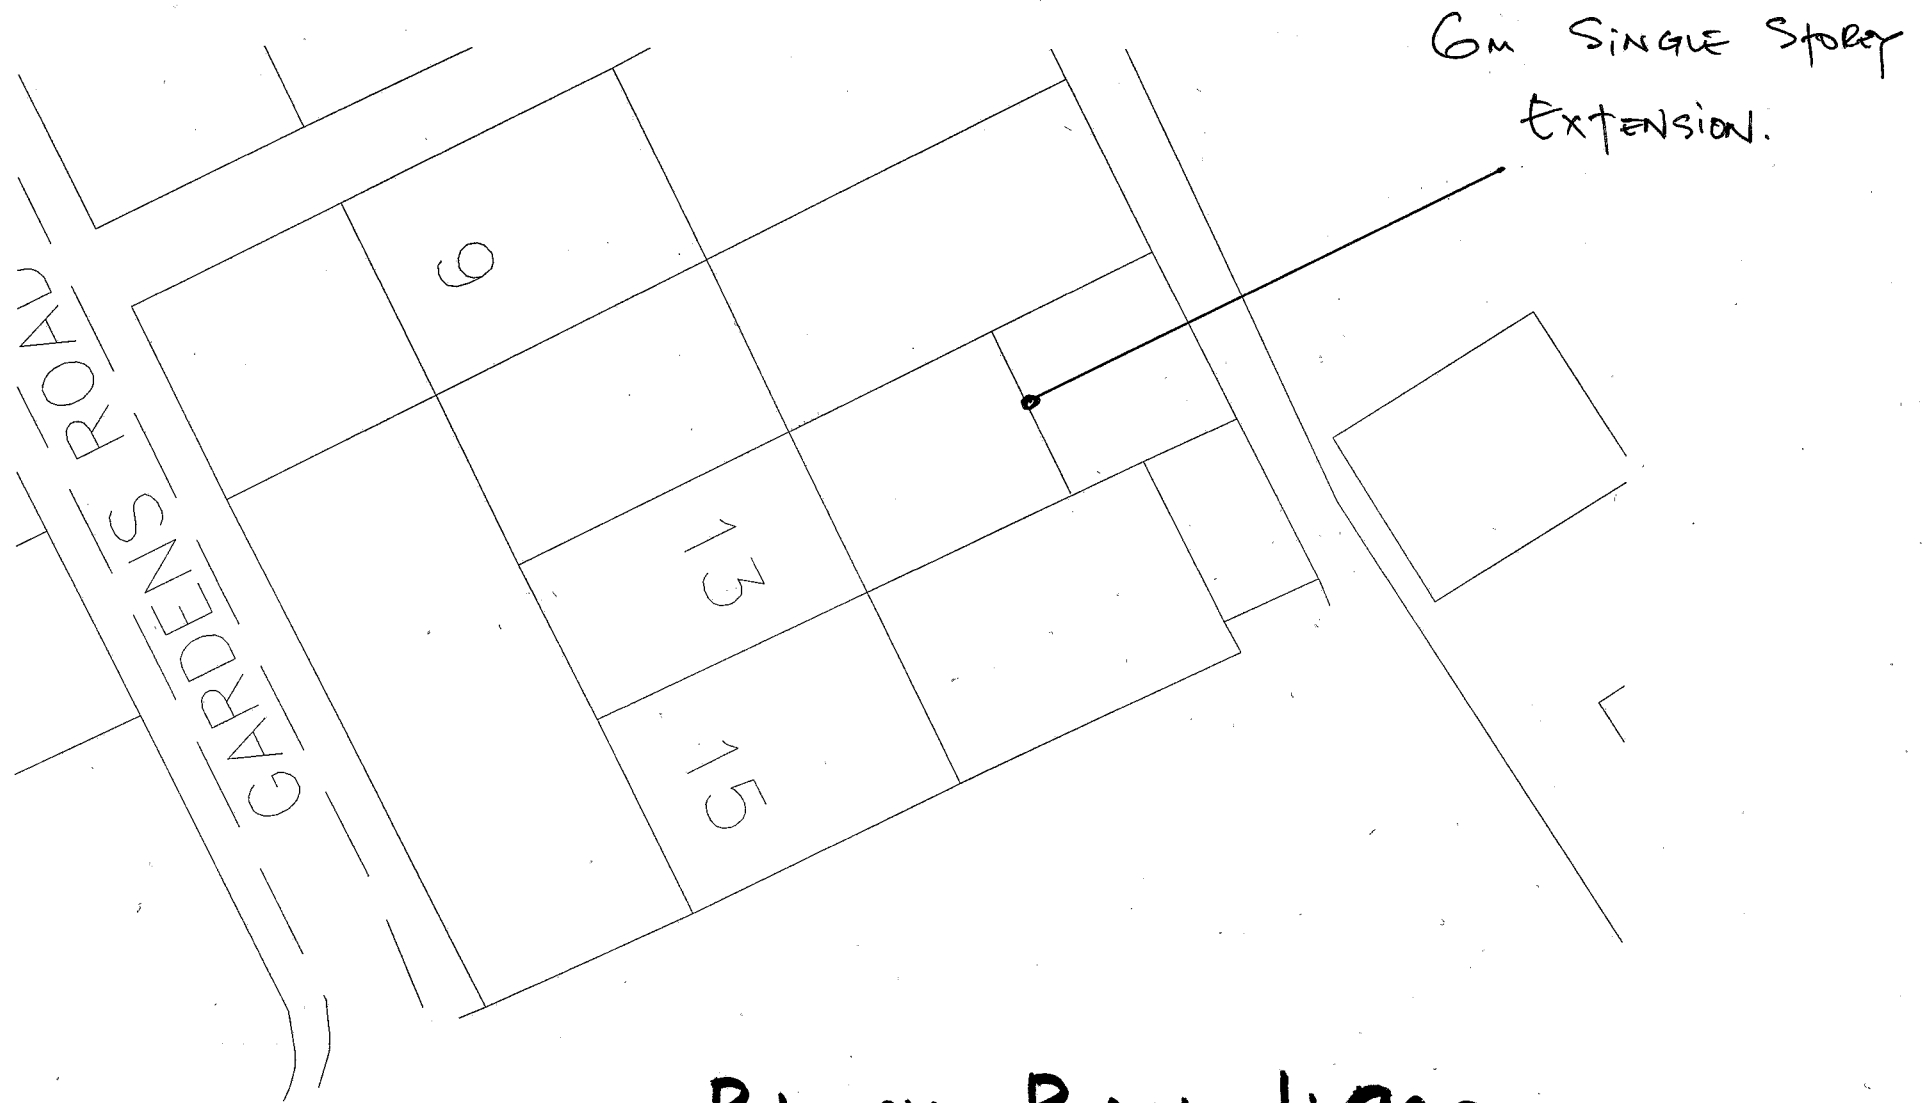

BLOCK PLAN 1:200