M WORSLEY, PROPOSED CATTLE BUILDING AT HEALEY FARM, HEALEY LANE, BRIESTFIELD, DEWSBURY, WF12 0NT

ELEVATIONS (3) 1:200 @ A4 APRIL 2025

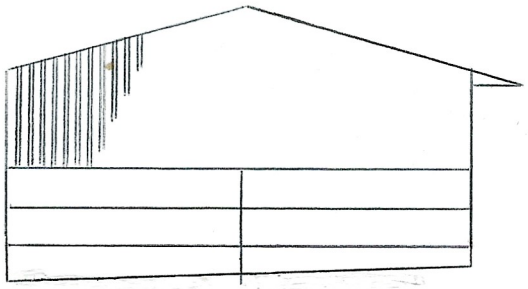

SOUTHWEST ELEVATION

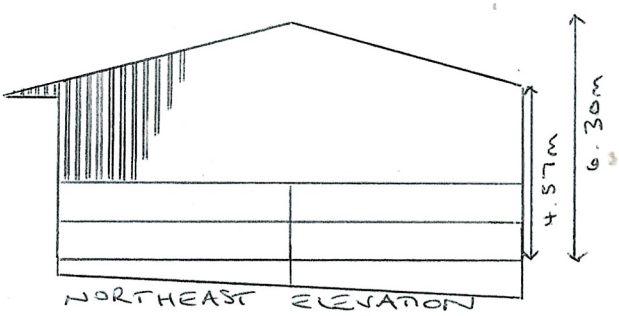

NORTHEAST ELEVATION

GROUND LEVELS 1:100

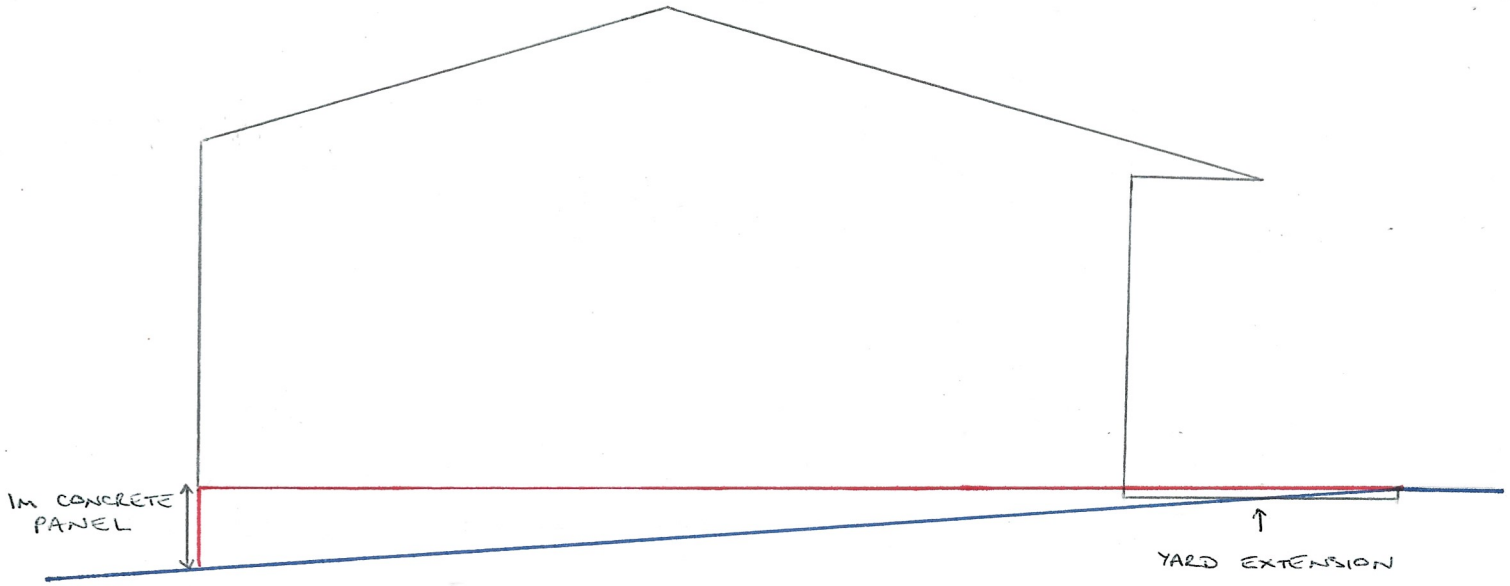

EXISTING GROUND LEVEL

PROPOSED GROUND LEVEL