M Worsley, Proposed Cattle Building at Healey Farm, Healey Lane, Briestfield, Dewsbury, WS12 0NT

BLOCK PLAN AND Post -Development Habitat Plan 1:1250 @ A4 April 2025

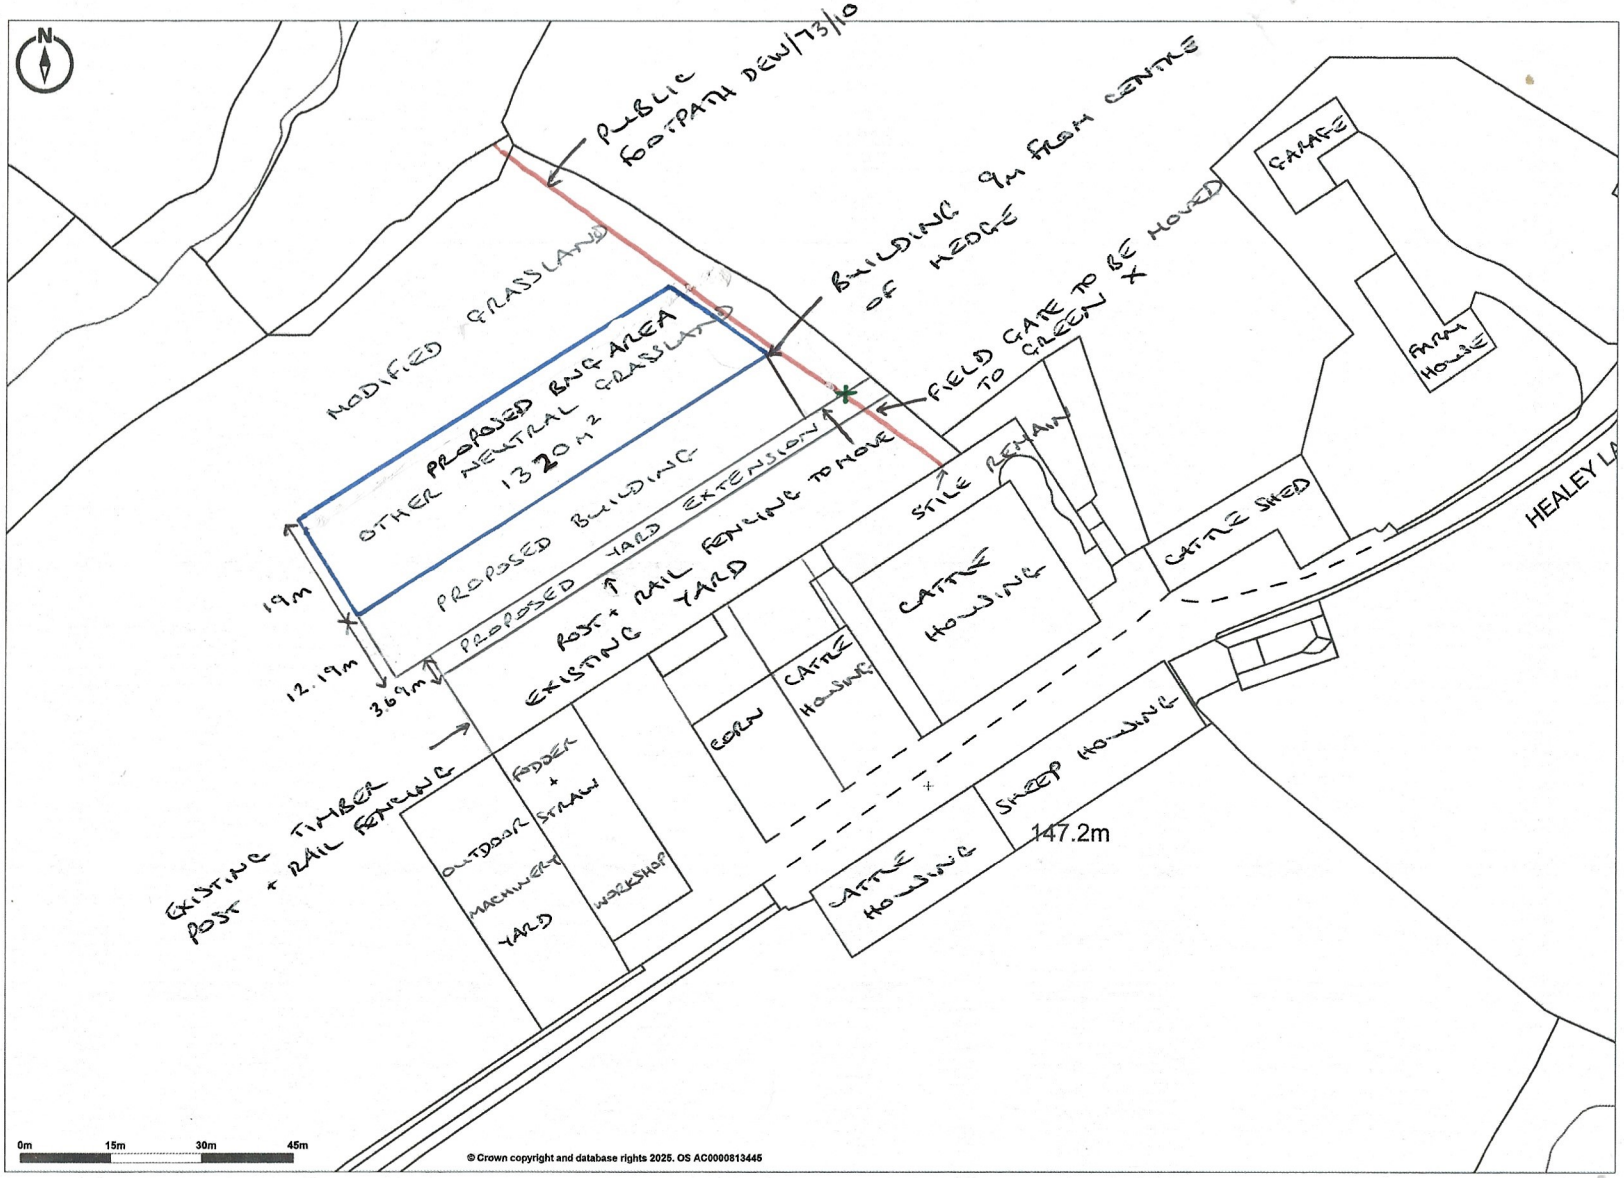

Promap
LANDMARK INFORMATION

© Crown copyright and database rights 2025. OS AC0000813445
Plotted Scale - 1:1250. Paper Size - A4