M Worsley, Proposed Cattle Building at Healey Farm, Healey Lane, Briestfield, Dewsbury, WF12 0NT
Location Plan 1:3000 @ A4 April 2025

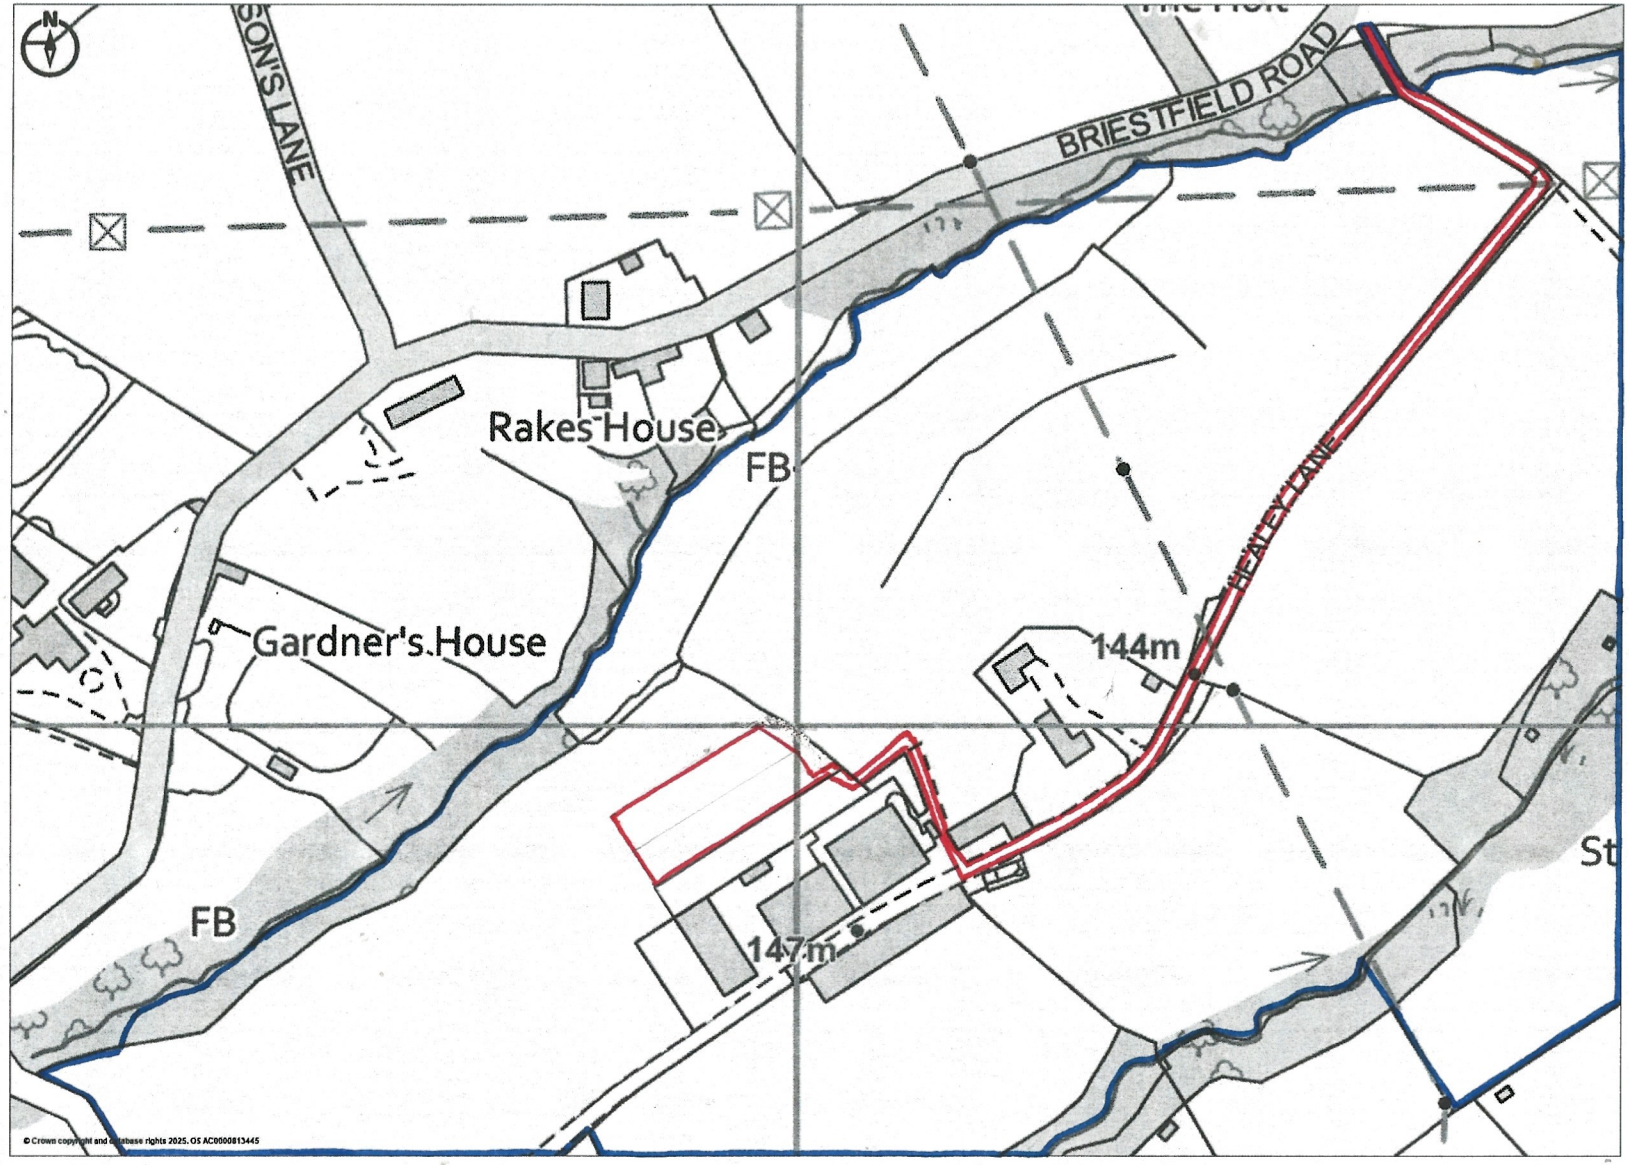

Promap
© LANDMARK INFORMATION

© Crown copyright and database rights 2025. OS AC0000813445
Plotted Scale - 1:3000. Paper Size - A4