SOUTH ELEVATION
1:100




EAST ELEVATION
1:100

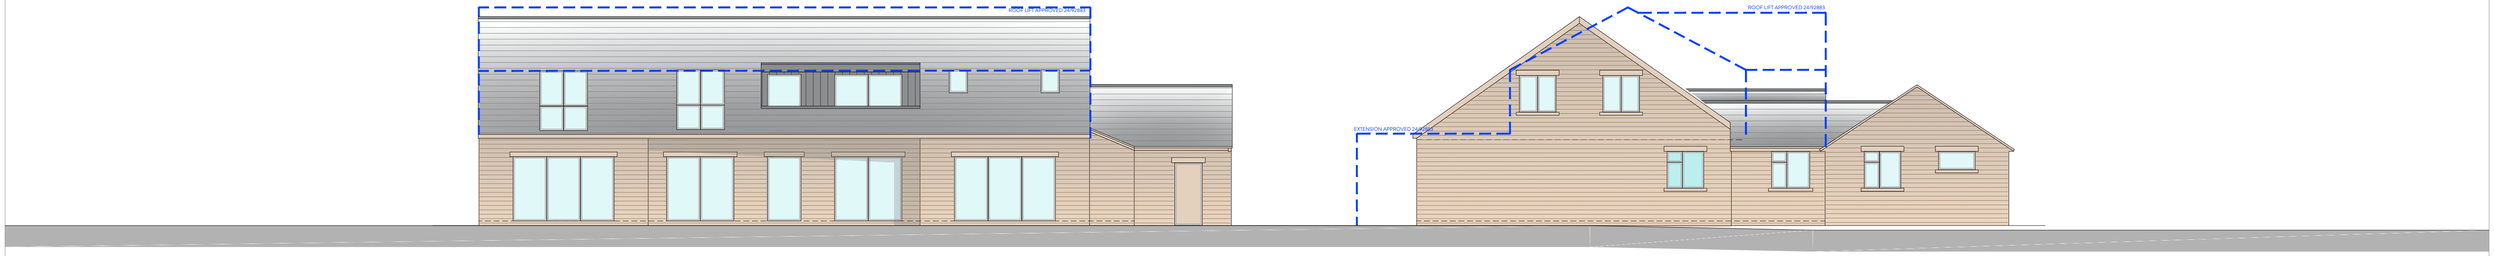


NORTH ELEVATION
1:100




WEST ELEVATION
1:100

BASEMENT PLAN
1:100

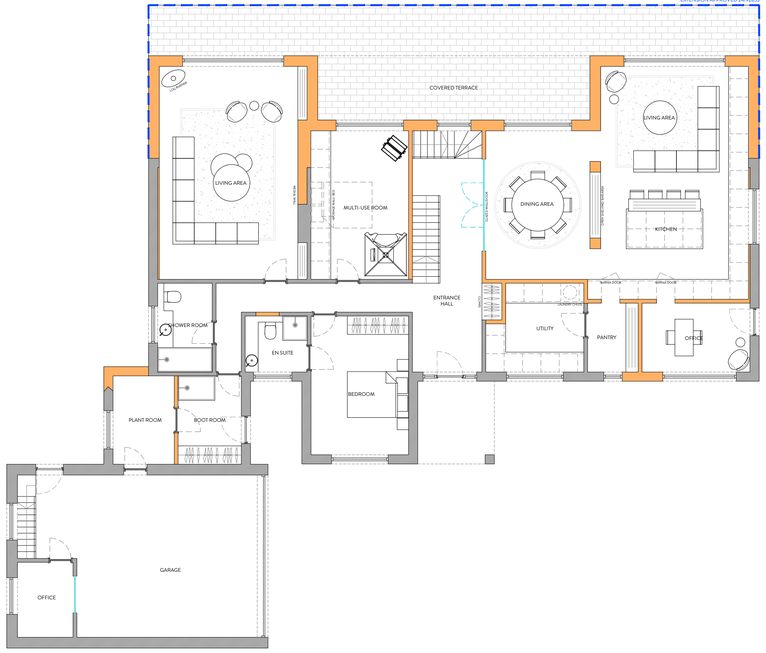


GROUND FLOOR PLAN
1:100

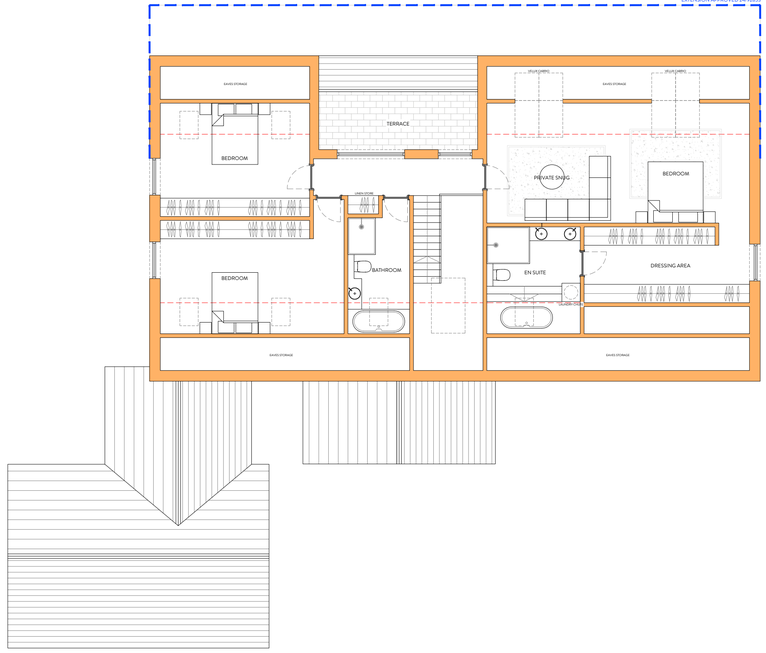


FIRST FLOOR PLAN
1:100

2021 NORTHERN DESIGN AWARDS FINALIST
2022 Best of Houzz Service
BUILD 2021 Home Builder Awards
BUILD Architecture Awards 2019

| REVISION | DESCRIPTION | DATE |
|---|---|---|
| A | REDUCTION TO FOOTPRINT AND HEIGHT-LOWER FLOOR ELEVATION REMOVED-APPROVED EXTENSION & ROOF LIGHT LINES ADDED. | 09/04/24 |
| - | - | - |
| - | - | - |
NOTES

STATUS: PLANNING DRAWING

ORANGE DESIGN STUDIO.
ARCHITECTURAL PRACTICE

hello@orangedesignstudio.co.uk
59A, Huddersfield Road, Mirfield, WF14 8AA
**orangedesignstudio.co.uk**
**01924 650930**

COPYRIGHT © ORANGE DESIGN STUDIO LIMITED

PROJECT TITLE: HOPTON LANE

DRAWING TITLE: PROPOSED GA

| SCALE | DRAWN | CHECKED | PROJECT REFERENCE |
|---|---|---|---|
| 1:100 | EG | JH | ODS 24/911 |

| PAPER SIZE | DWG NUMBER | DATE | REVISION |
|---|---|---|---|
| A1 | (20)001 | 02/10/24 | A |

CLIENT: MR & MRS HARRISON