




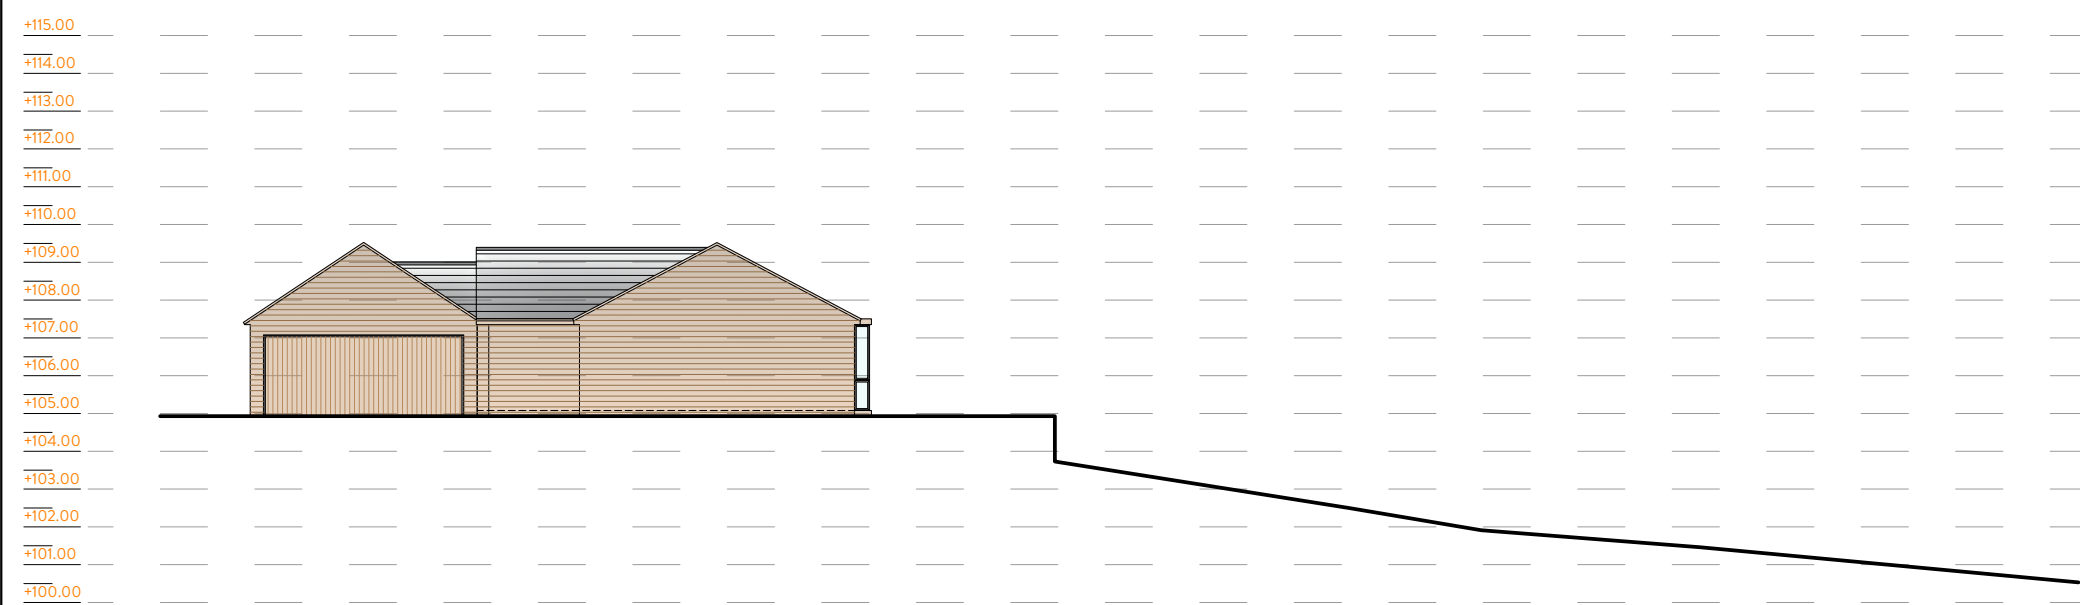


EXISTING SITE SECTION A-A

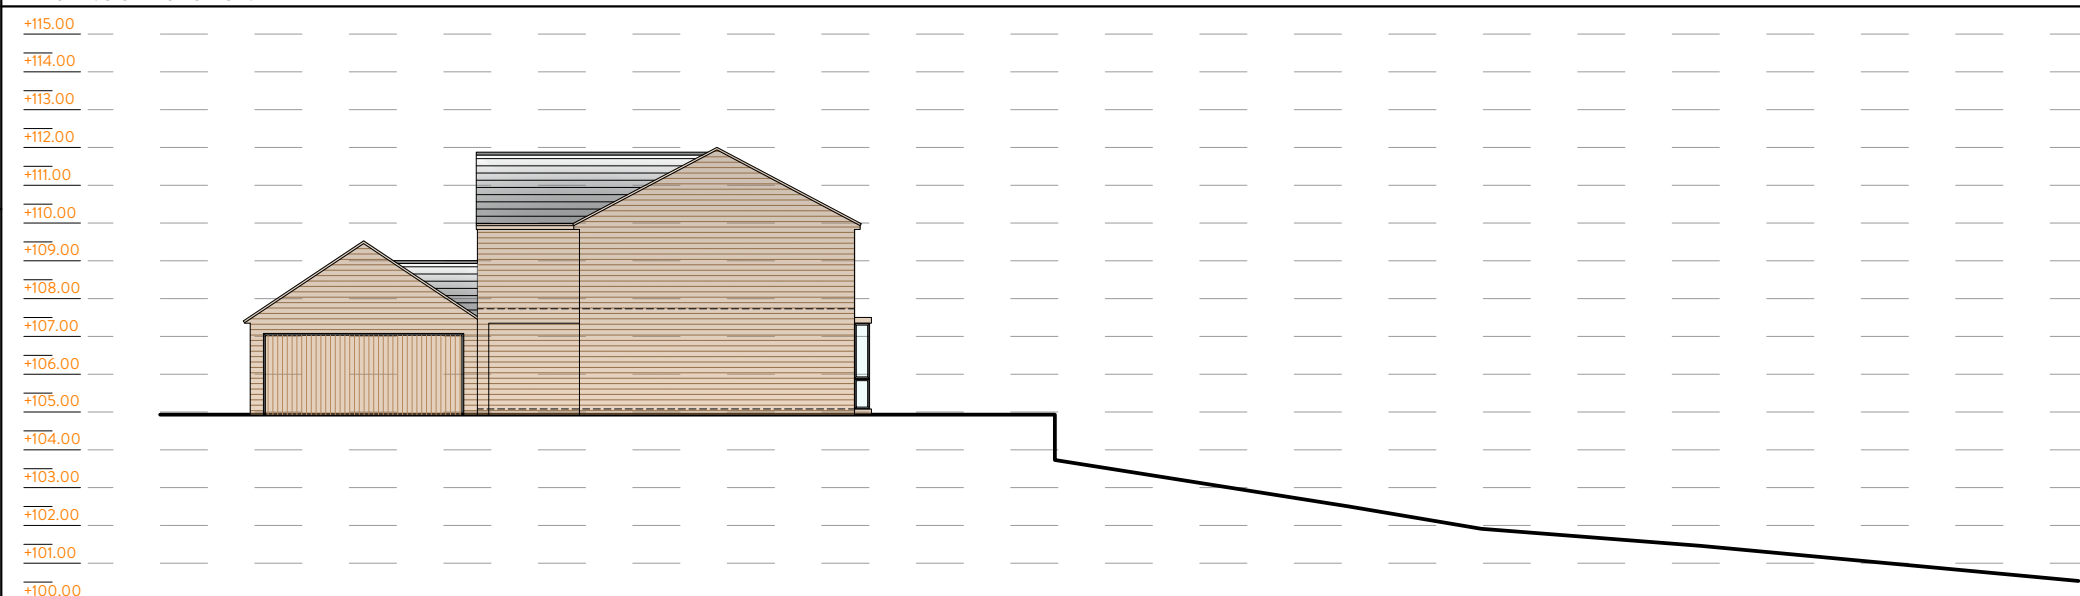


PA ROOF LIFT SITE SECTION A-A

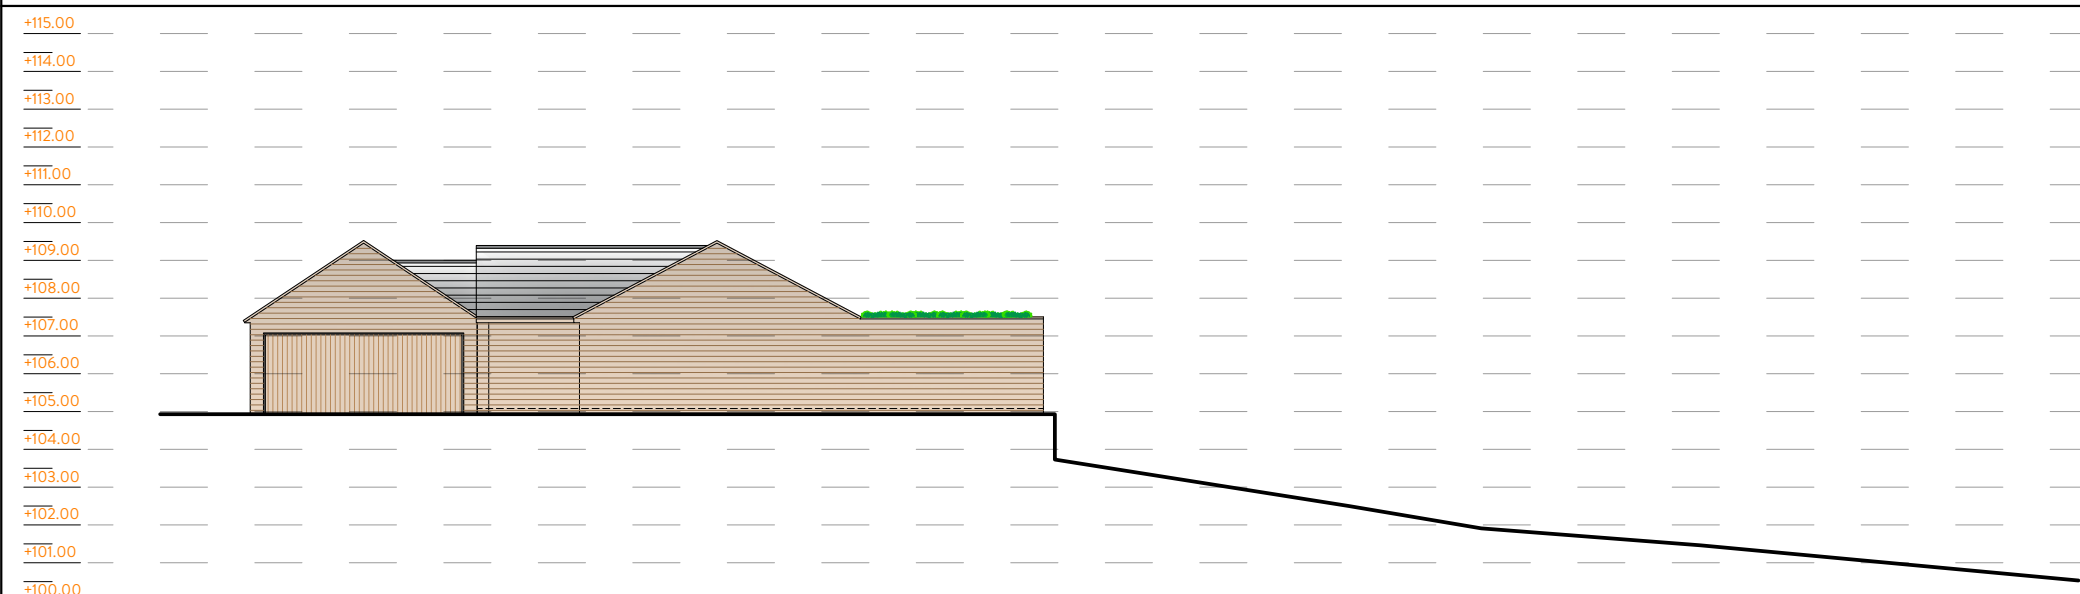

PA REAR EXTENSION SITE SECTION A-A

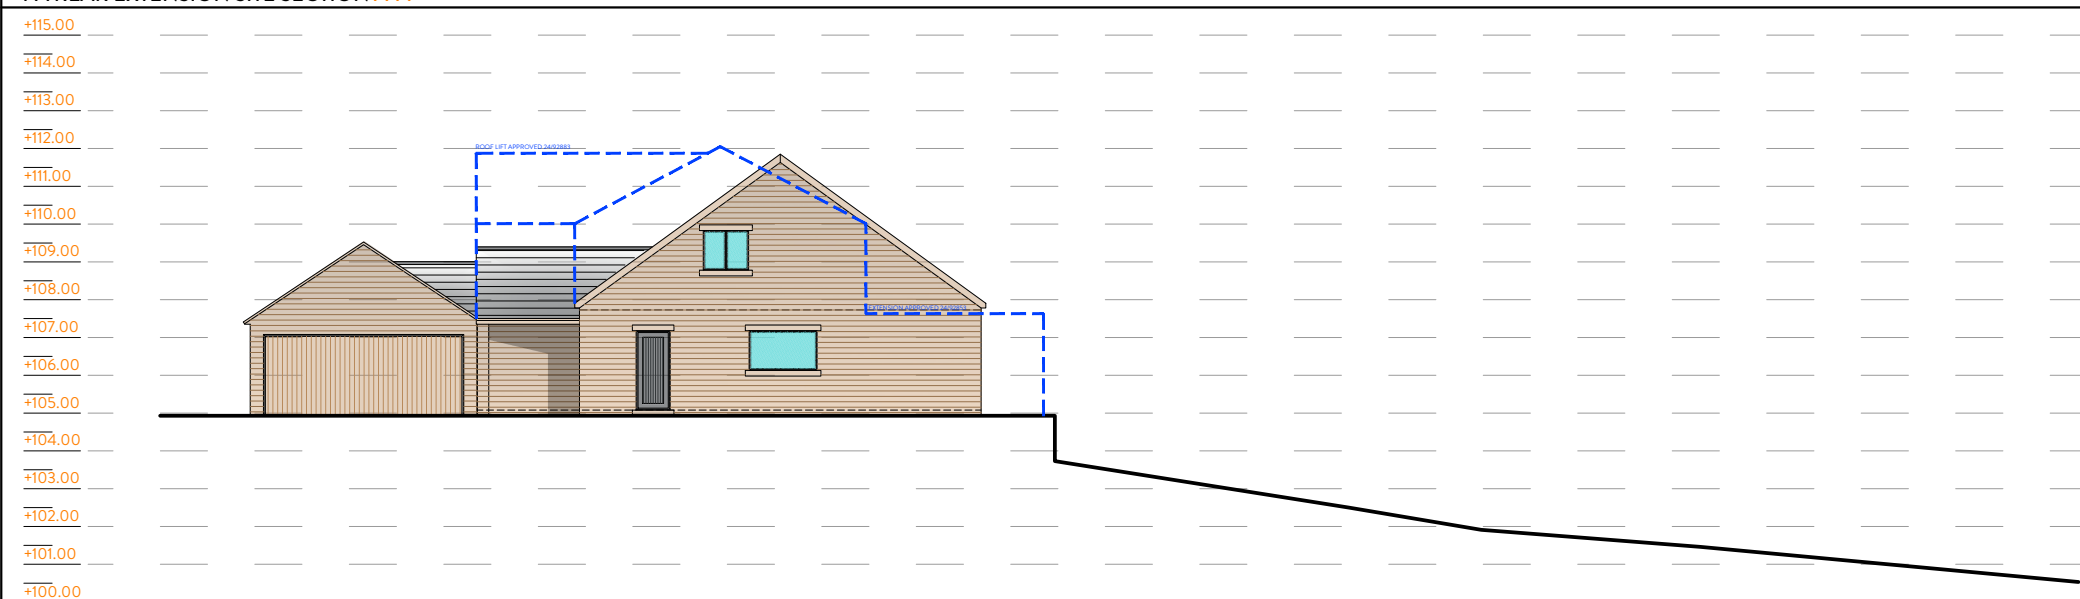

PROPOSED SITE SECTION A-A

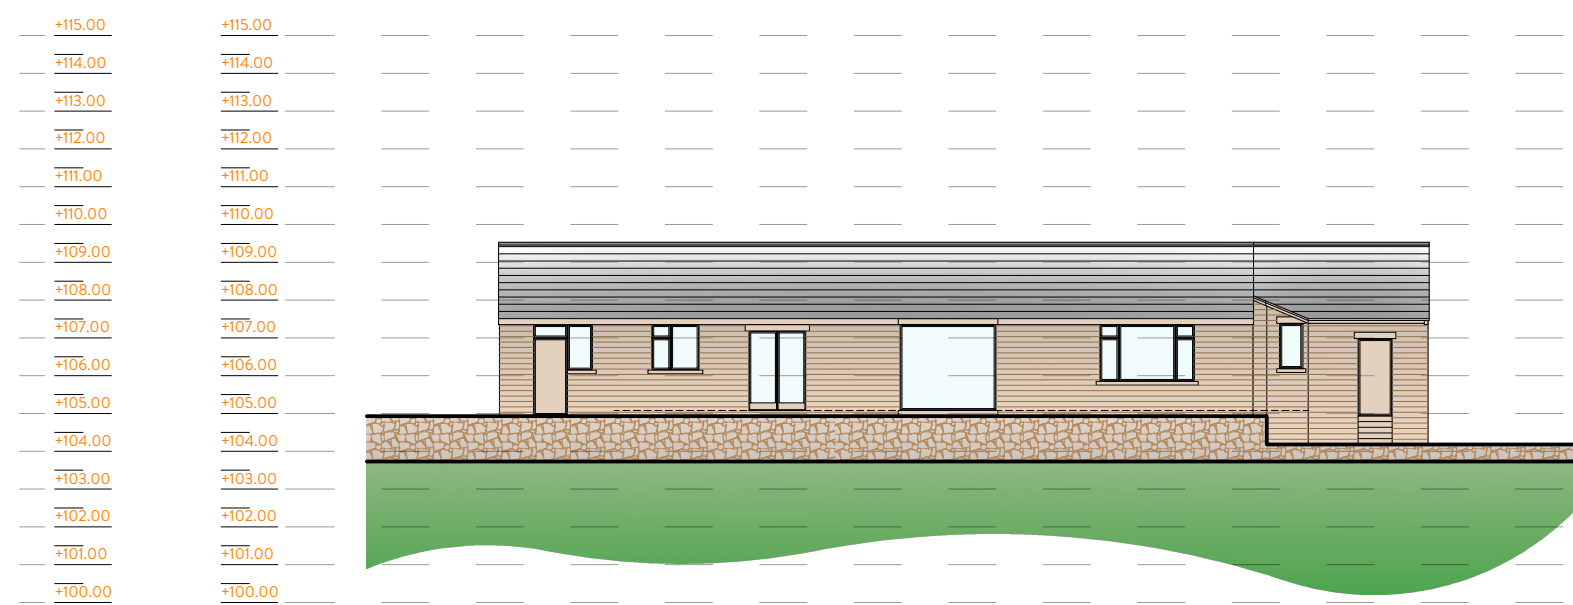

EXISTING SITE SECTION B-B




PA ROOF LIFT SITE SECTION B-B



PA REAR EXTENSION SECTION B-B



PROPOSED SITE SECTION B-B

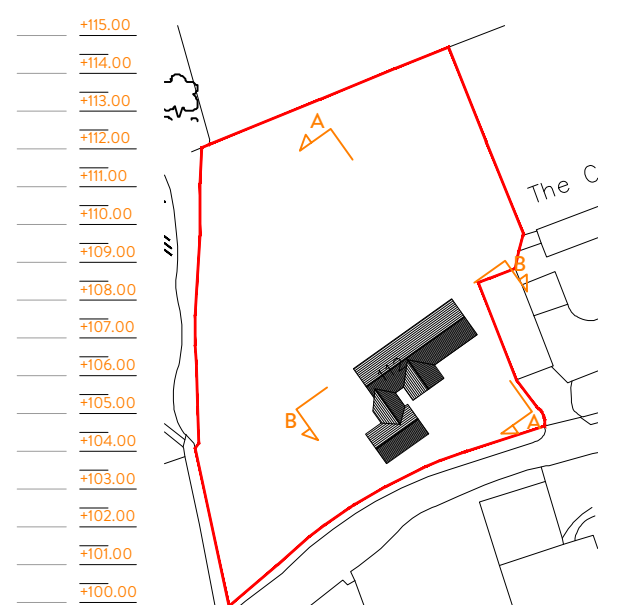

REVISION	DESCRIPTION	DATE	NOTES

STATUS		PROJECT TITLE	
PLANNING DRAWING		HOPTON LANE	
DRAWING TITLE		SITE SECTIONS	
SCALE	DRAWN	CHECKED	PROJECT REFERENCE
1:200	EG	JH	ODS 24/911
PAPER SIZE	DWG NUMBER	DATE	REVISION
A2	(70)001	02/10/24	/
CLIENT		MR S HARRISON	

2021

NORTHERN DESIGN AWARDS

FINALIST

BUILD

2021 Home Builder Awards

2022

Best of Houzz Service

BUILD

Architecture Awards

2019

ORANGE DESIGN STUDIO.

ARCHITECTURAL PRACTICE

hello@orangedesignstudio.co.uk
59A, Huddersfield Road, Mirfield, WF14 8AA
orangedesignstudio.co.uk
01924 650930

COPYRIGHT © ORANGE DESIGN STUDIO LIMITED