



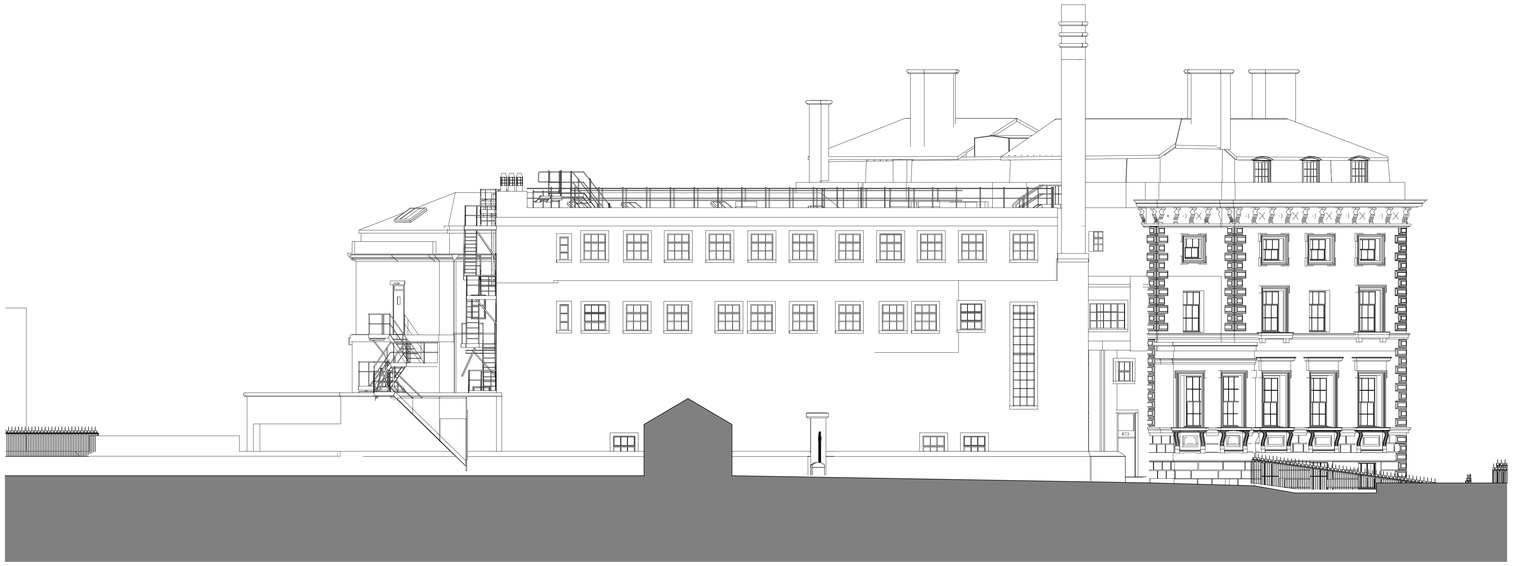

1 **Existing Elevations**
1 : 100

Rev	Description	Date	Dr by	App by
P1	Issued for Planning	22.04.2025	DR	MS

original by	date created	Approved by
DR	02/01/2025	MS

AHR Architects Ltd
No.1 Aire Street
Leeds
LS1 4PR
United Kingdom

T +44(0)113 3858787
E leeds@ahr.co.uk
www.ahr.co.uk

client name
GMI Construction Group

project
George Hotel Refurbishment

drawing
Existing Elevations

computer file
V:\0.2.1 TODIE Profiles_Folder_redirection\daniel.rbon\Documents\Revit Files\Local Revit\Revit
2024\L054-AHR-XX-01-XX-M-A-00001_daniel.rbon.rvt

plot date

project number	scale	
2024.00373.000	1 : 100	@A0

drawing number	rev	issue status
L054-AHR-20-ZZ-ZZ-D-A-20100	P1	S2

This drawing is to be read in conjunction with all related drawings. All dimensions must be checked and verified on site before commencing any work or producing shop drawings. The originator should be notified immediately of any discrepancy.
This drawing is copyright and remains the property of AHR.