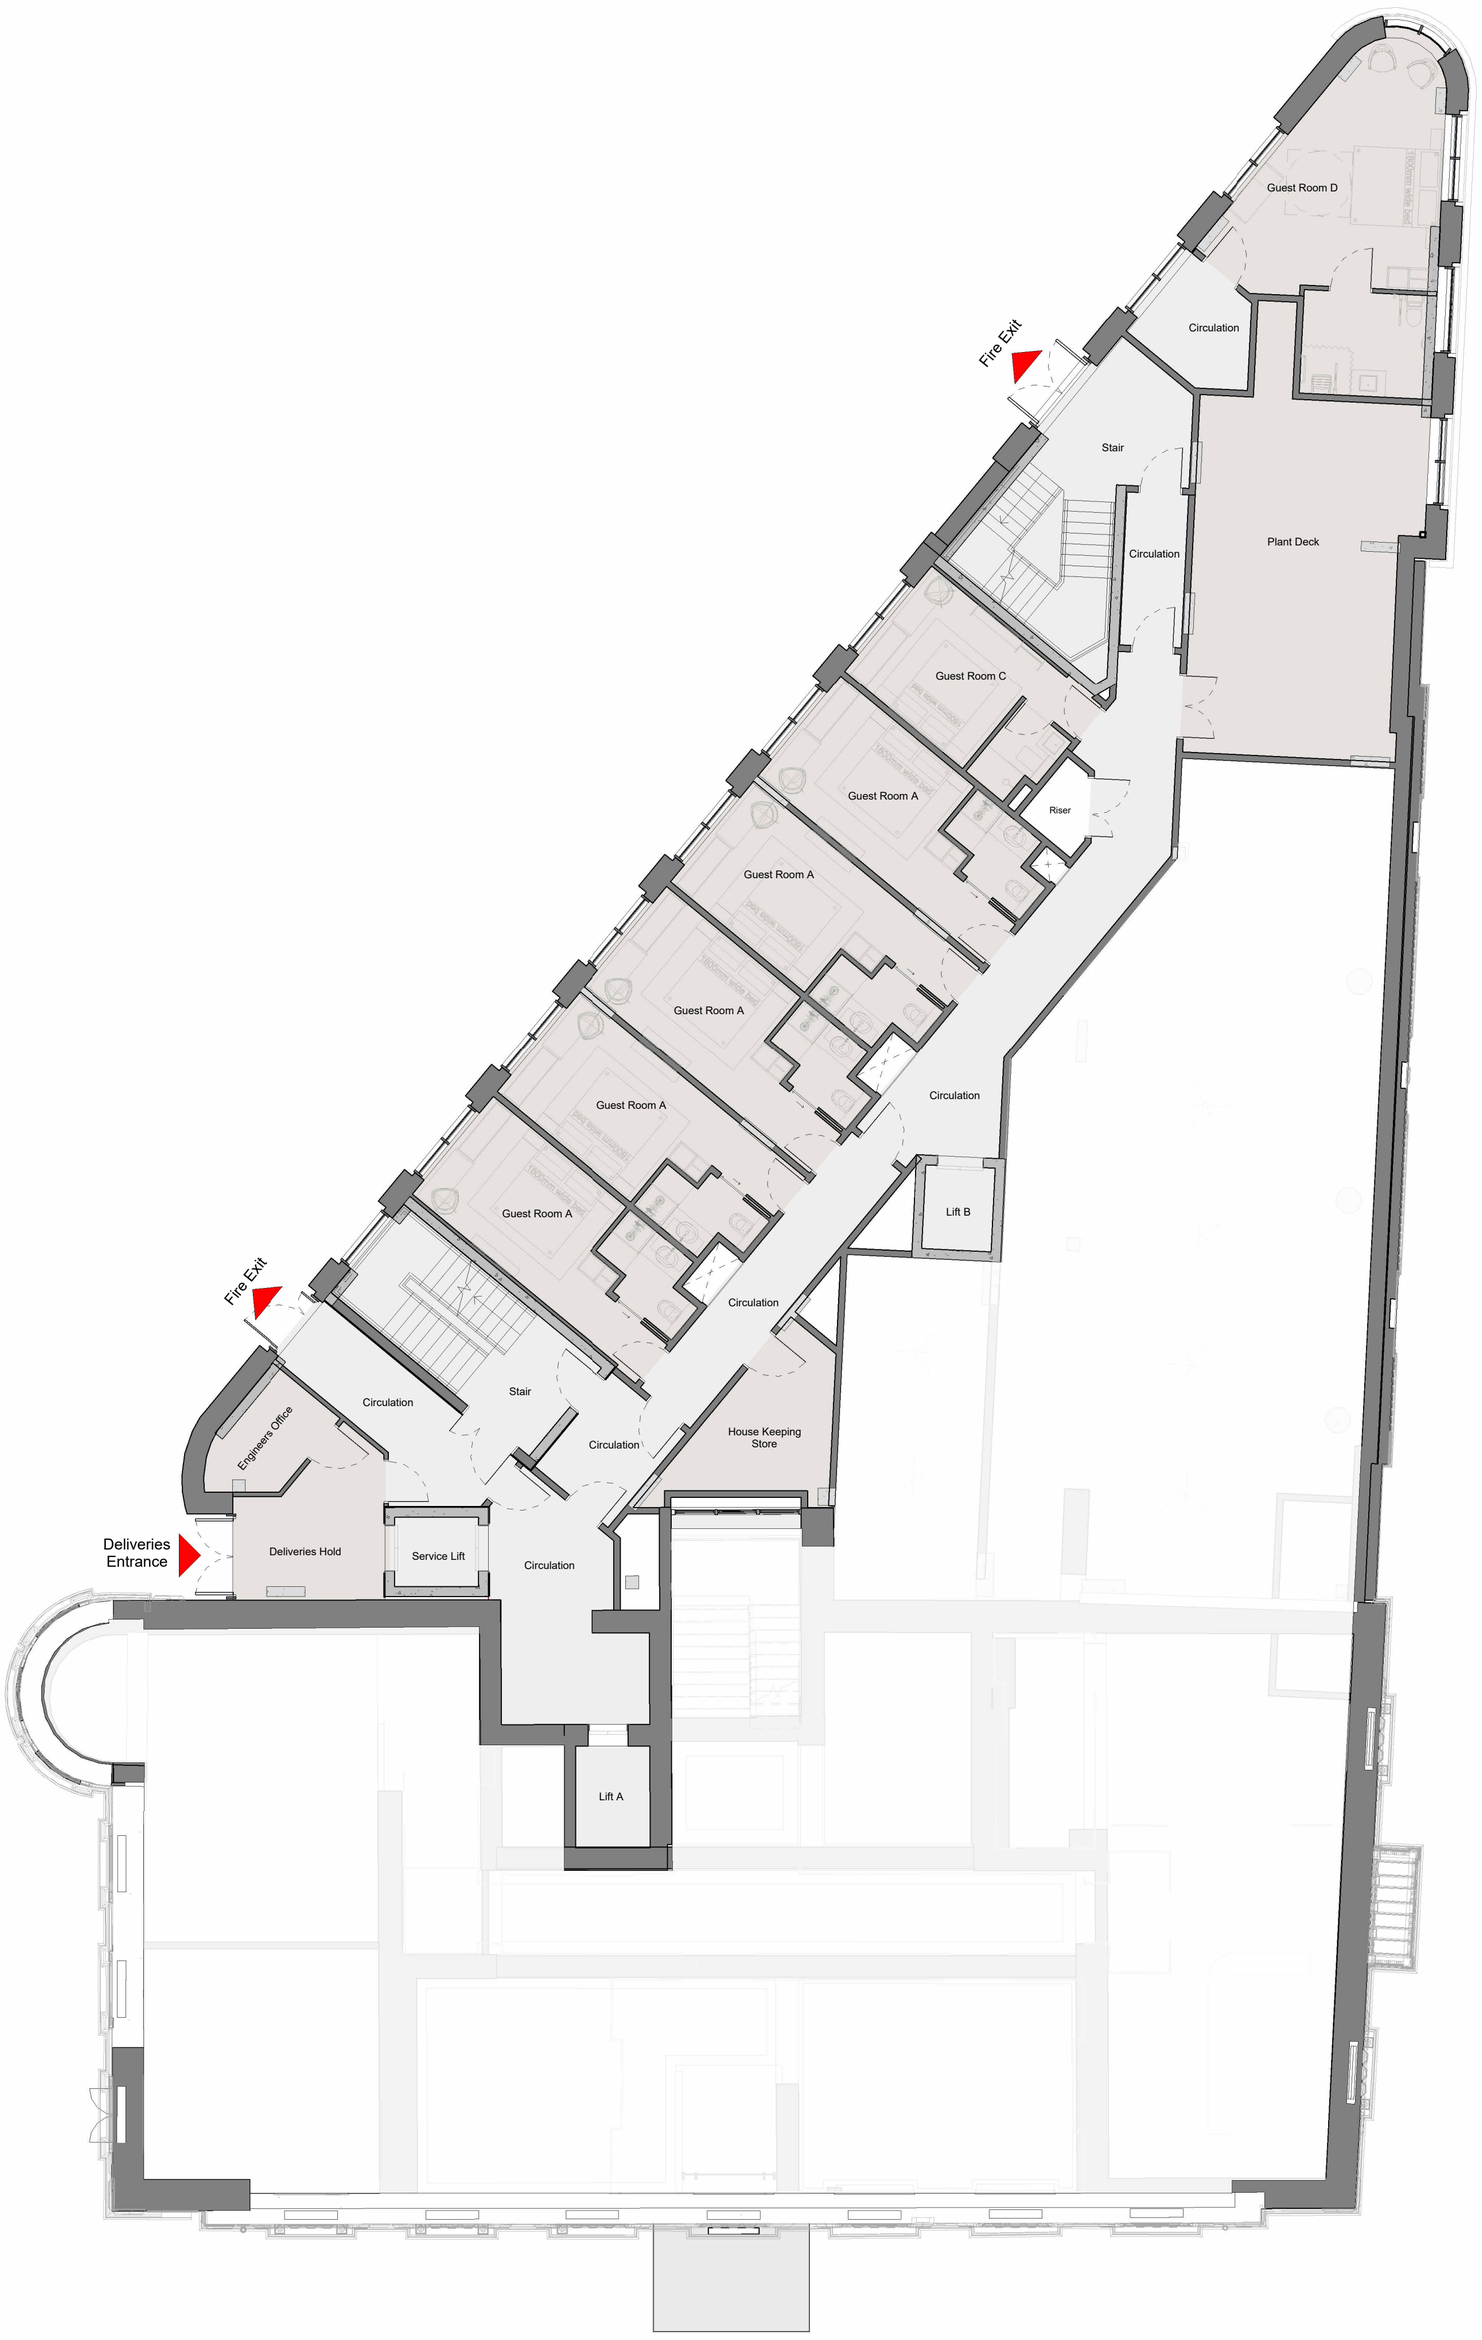

Rev	Description	Date	Dr by	App by
P3	Issued for Planning	22.04.2025	DR	MS
P2	Issued for Client Approval	16.04.2025	DR	MS
P1	Drawings Issued to Queensbury	21.02.2025	DR	MS

original by: DR
date created: 02/01/2025
approved by: MS

AHR Architects Ltd
No.1 Aire Street
Leeds
LS1 4PR
United Kingdom

T +44(0)113 3858787
E leeds@ahr.co.uk
www.ahr.co.uk

client name
GMI Construction Group

project
George Hotel Refurbishment

drawing
Proposed Mezzanine Floor Plan (Planning)

computer file
\\10.32.1.11\DEM_Profiles_Folder_redirection\daniel.ritson\Documents\Revit Files\Local Files\Revit 2024\L054-AHR-XX-01-XX-M-A-00001_daniel.ritson.rvt

plot date

project number: 2024.00373.000
scale: 1 : 100 @A1
drawing number: L054-AHR-ZZ-ZZ-MZ-D-A-20701
rev: P3
issue status: S2

This drawing is to be read in conjunction with all related drawings. All dimensions must be checked and verified on site before commencing any work or producing shop drawings. The originator should be notified immediately of any discrepancy.
This drawing is copyright and remains the property of AHR.

N

SCALE 1 : 100
0 2 4 6

MZ Level MZ - Proposed Mezzanine Floor Plan (PL)
1 : 100