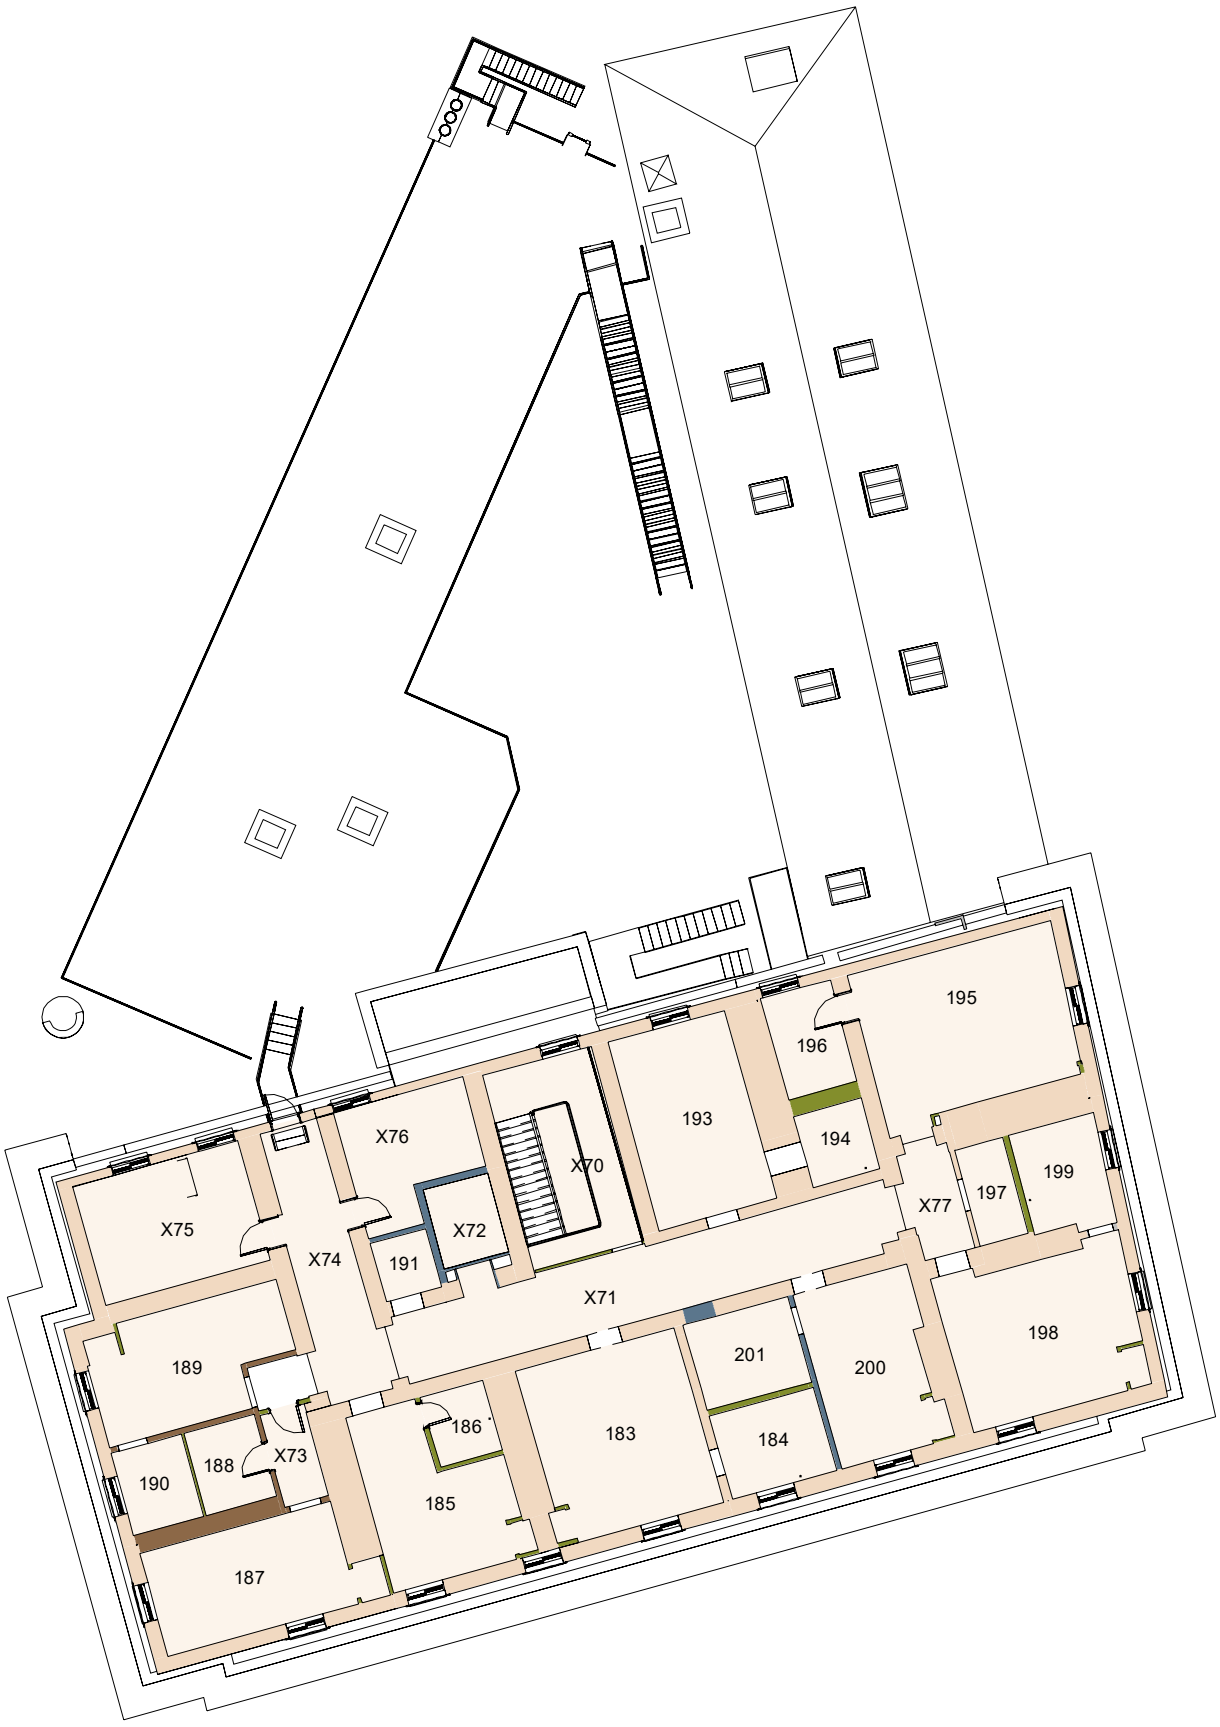

Phase 1: 1851

Phase 2: 1851-1874

Phase 3: 1874-1930

Phase 4: 1930's

Phase 5: 1960's

Phase 5 to present day

Phasing Plan - Level 04

1 : 200

0 2 4 6 8 10m

SCALE 1: 200

N

P1	Planning Issue	20/12/22	RAB	JR
	Revision	Date	By	Chk

Date: AUG 2022 Checked by: RS

Drawn by: AR Scale @ A3: 1 : 200

All dimensions to be verified on site, and the Architect informed of any discrepancy. All drawings and specifications should be read in conjunction with the Health and Safety Plan; all conflicts should be reported to the appointed Principal Designer.

Do not scale from this drawing

This drawing is the copyright of Bowman Riley Architects Limited. ©

Sheet Name: Level 04 Phasing

Purpose of issue: Planning Status:

Kirklees Council

The George Hotel

Project No: 8662 Revision: P1

Drawing No: 8662-BOW-ZZ-04-DR-A-P065

BOWMANRILEY ARCHITECTS • BUILDING CONSULTANTS • INTERIORS

C:\Users\matthew.cummings\Documents\8662-BOW-ZZ-ZZ-DR-A-0004 - The George Hotel - Building_matthew.cummings52LPM.rvt