**Note**: Drawings based off survey information carried out by Morris Infastructure, provided by GMI Construction

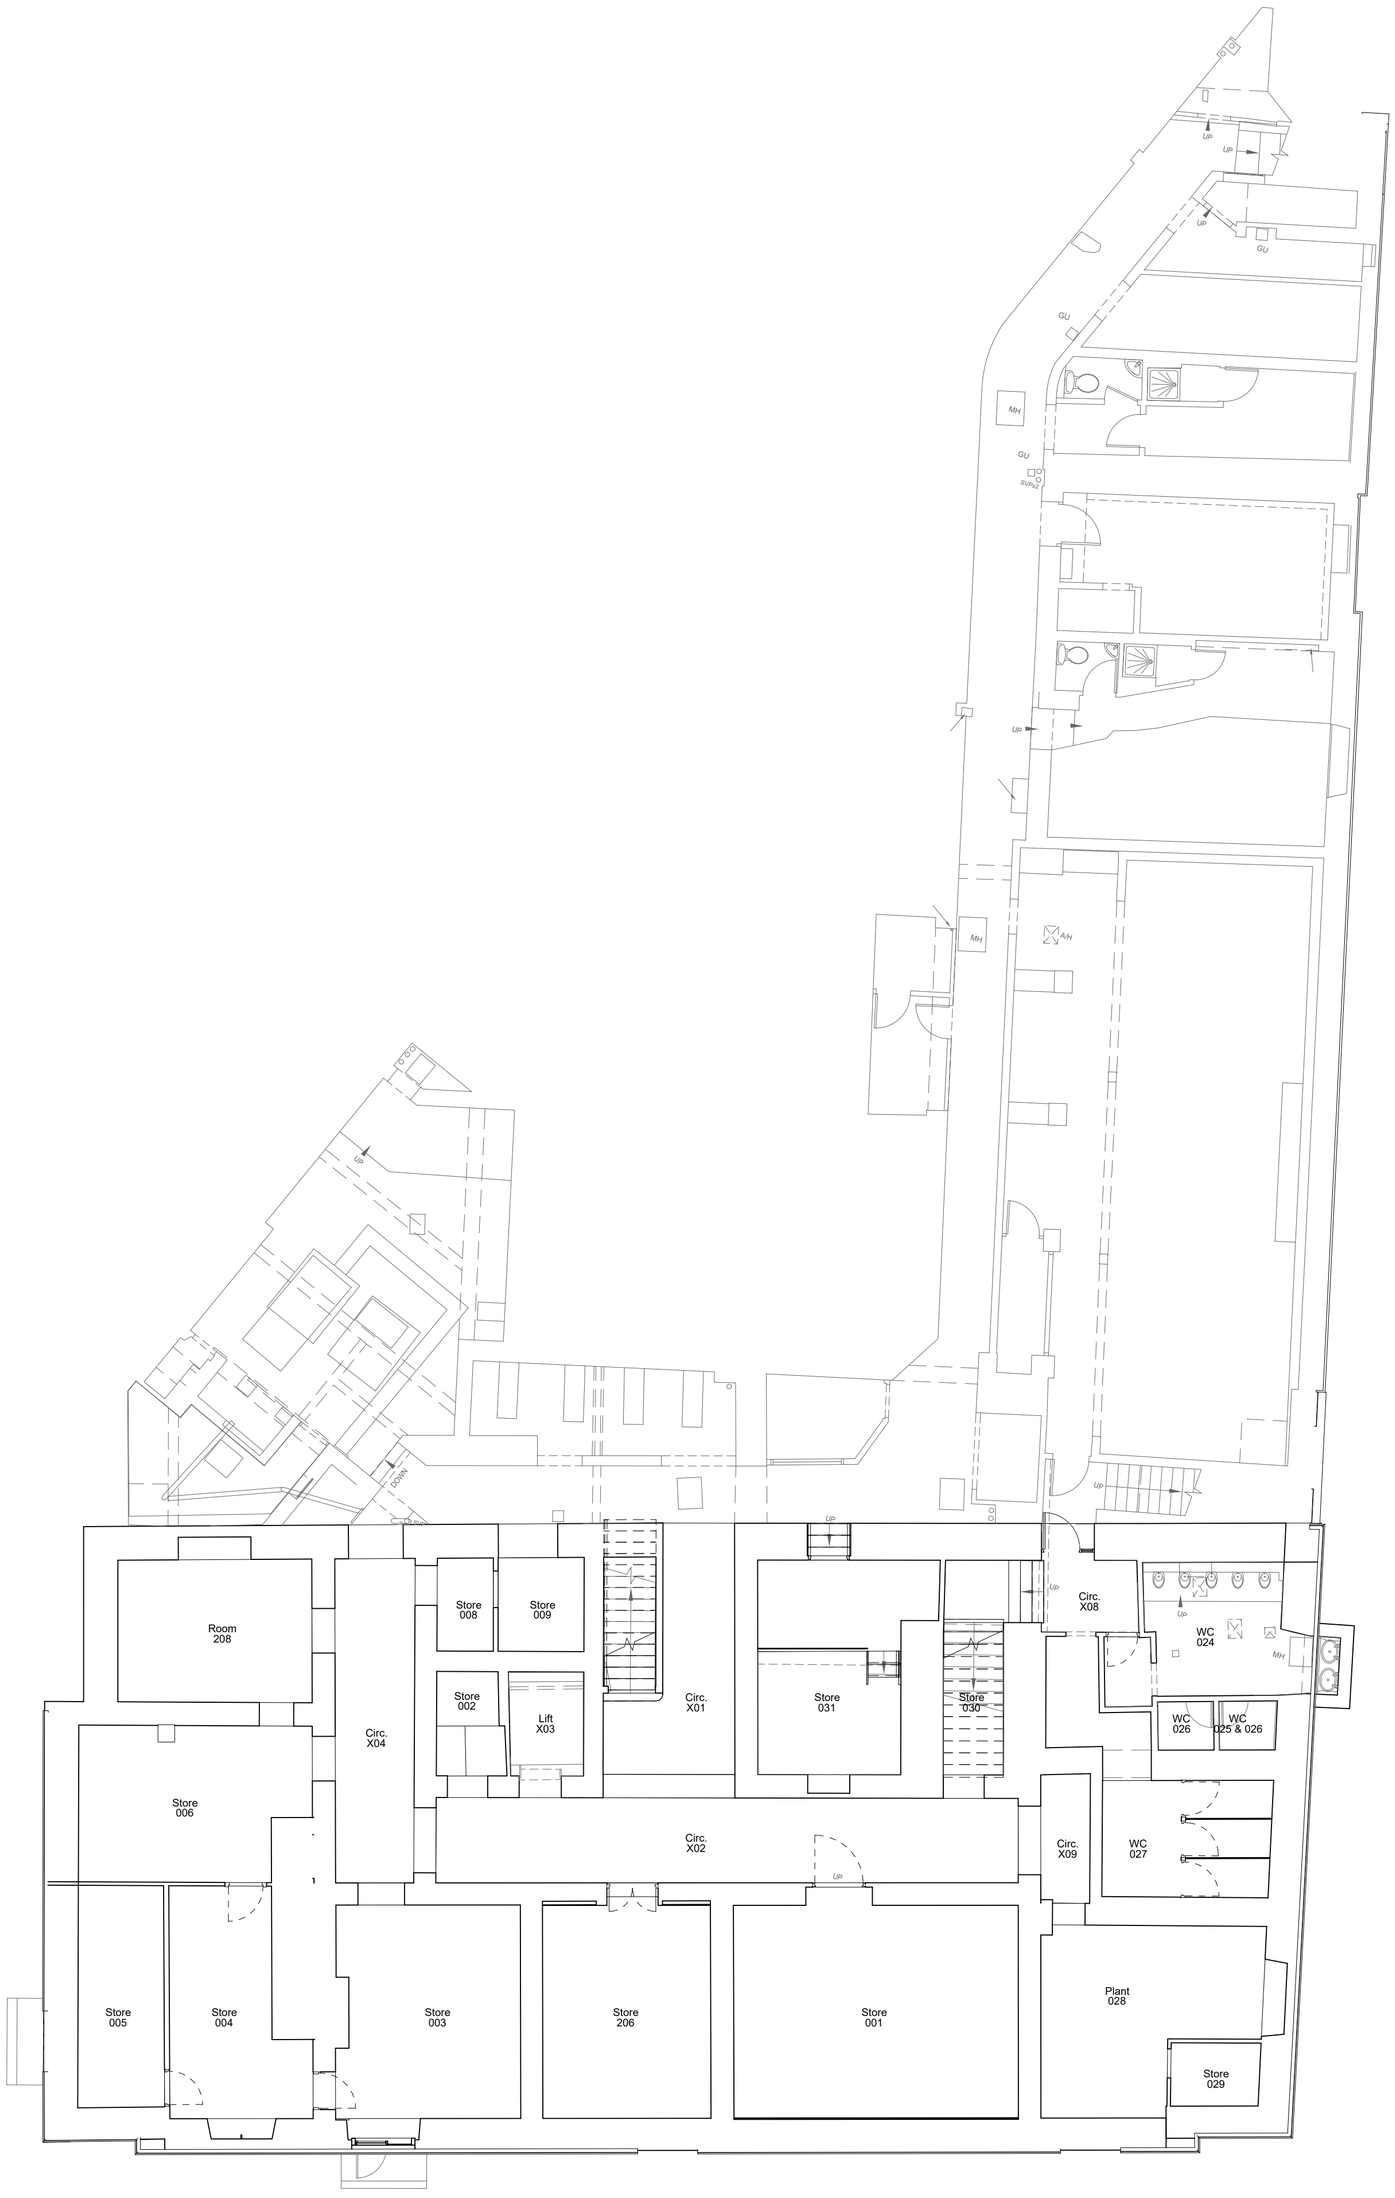


# B1 Level B1 - Existing Basement Floor Plan

1 : 100

N

SCALE 1 : 100

0 2 4 6

| Rev | Description | Date | Dr by | App by |
|---|---|---|---|---|
| P2 | Issued for Planning | 22.04.2025 | DR | MS |
| P1 | Issued for Client Approval | 16.04.2025 | DR | MS |

original by: DR | date created: 02/01/2025 | approved by: MS


**AHR** Architects Ltd
No.1 Aire Street
Leeds
LS1 4PR
United Kingdom

T +44(0)113 3858787
E leeds@ahr.co.uk
**www.ahr.co.uk**


client name: GMI Construction Group

project: George Hotel Refurbishment

drawing: Existing Basement Floor Plan

computer file: \\10.32.1.11\DEM_Profiles_Folder_redirection\daniel.ritson\Documents\Revit Files\Local Files\Revit 2024\L054-AHR-XX-01-XX-M-A-00001_daniel.ritson.rvt

plot date:

| project number | scale | |
|---|---|---|
| 2024.00373.000 | 1 : 100 | @A1 |

| drawing number | rev | issue status |
|---|---|---|
| L054-AHR-20-ZZ-B1-D-A-20006 | P2 | S2 |


This drawing is to be read in conjunction with all related drawings. All dimensions must be checked and verified on site before commencing any work or producing shop drawings. The originator should be notified immediately of any discrepancy.
This drawing is copyright and remains the property of AHR.